



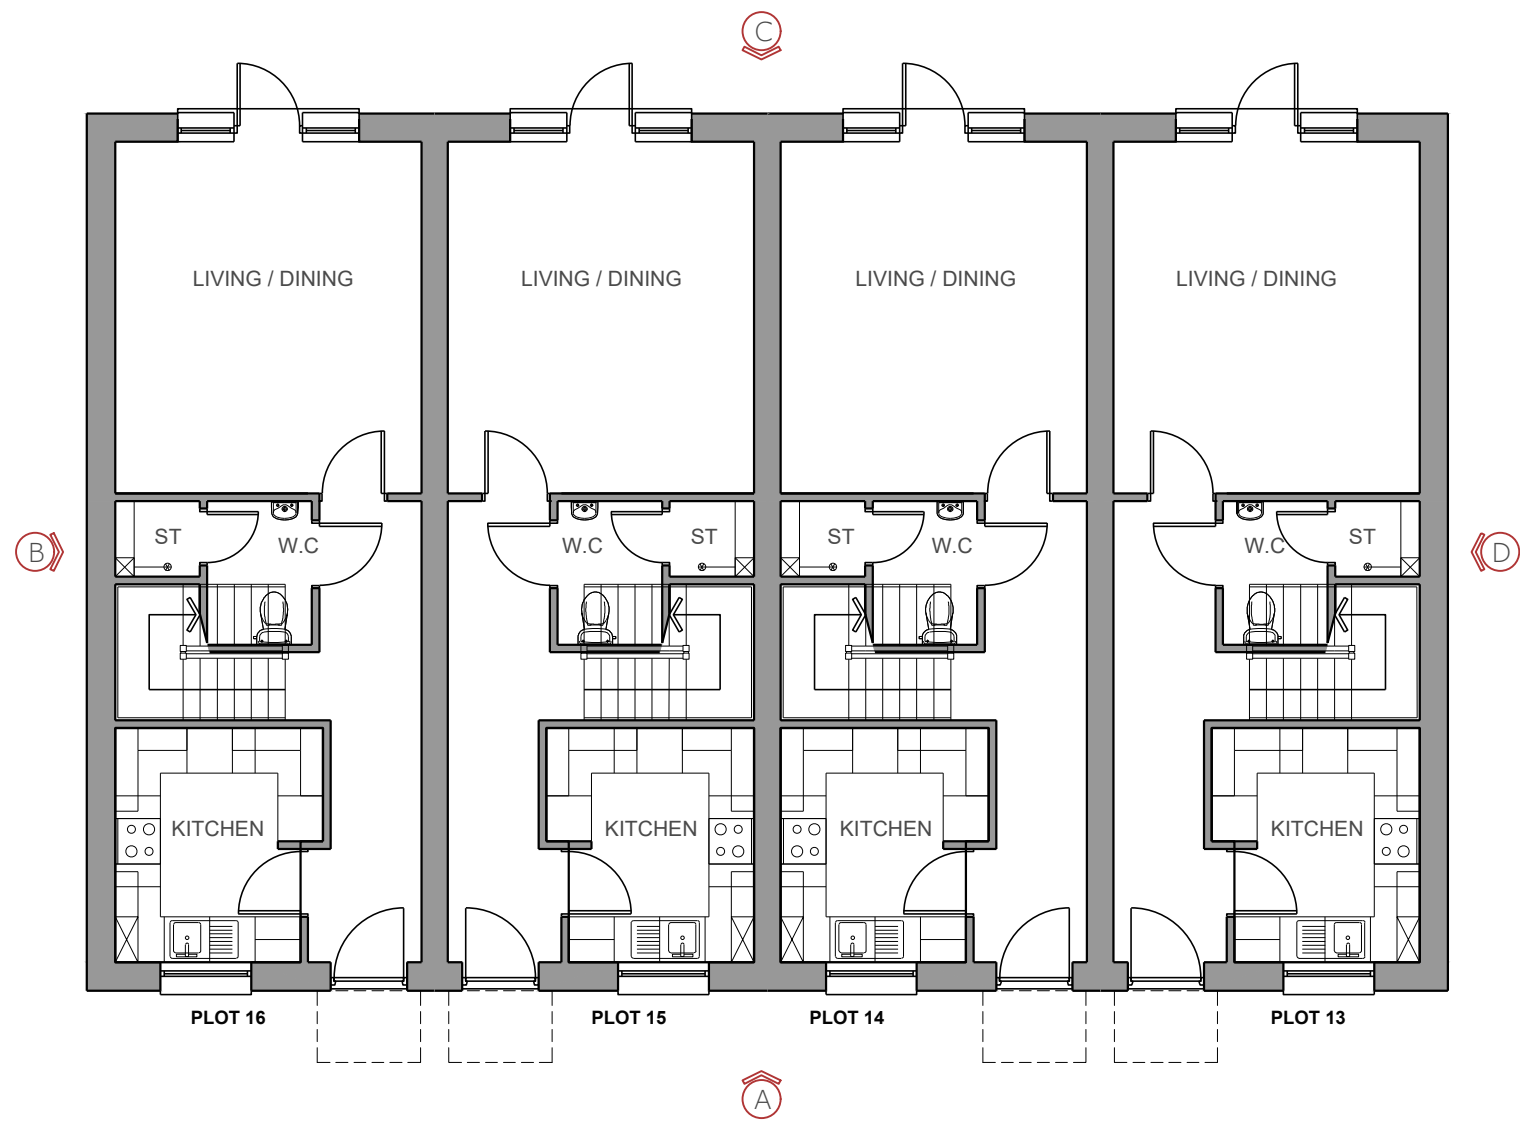

Ground Floor Plan

As Proposed
GIFA= 43.9m²


1:100

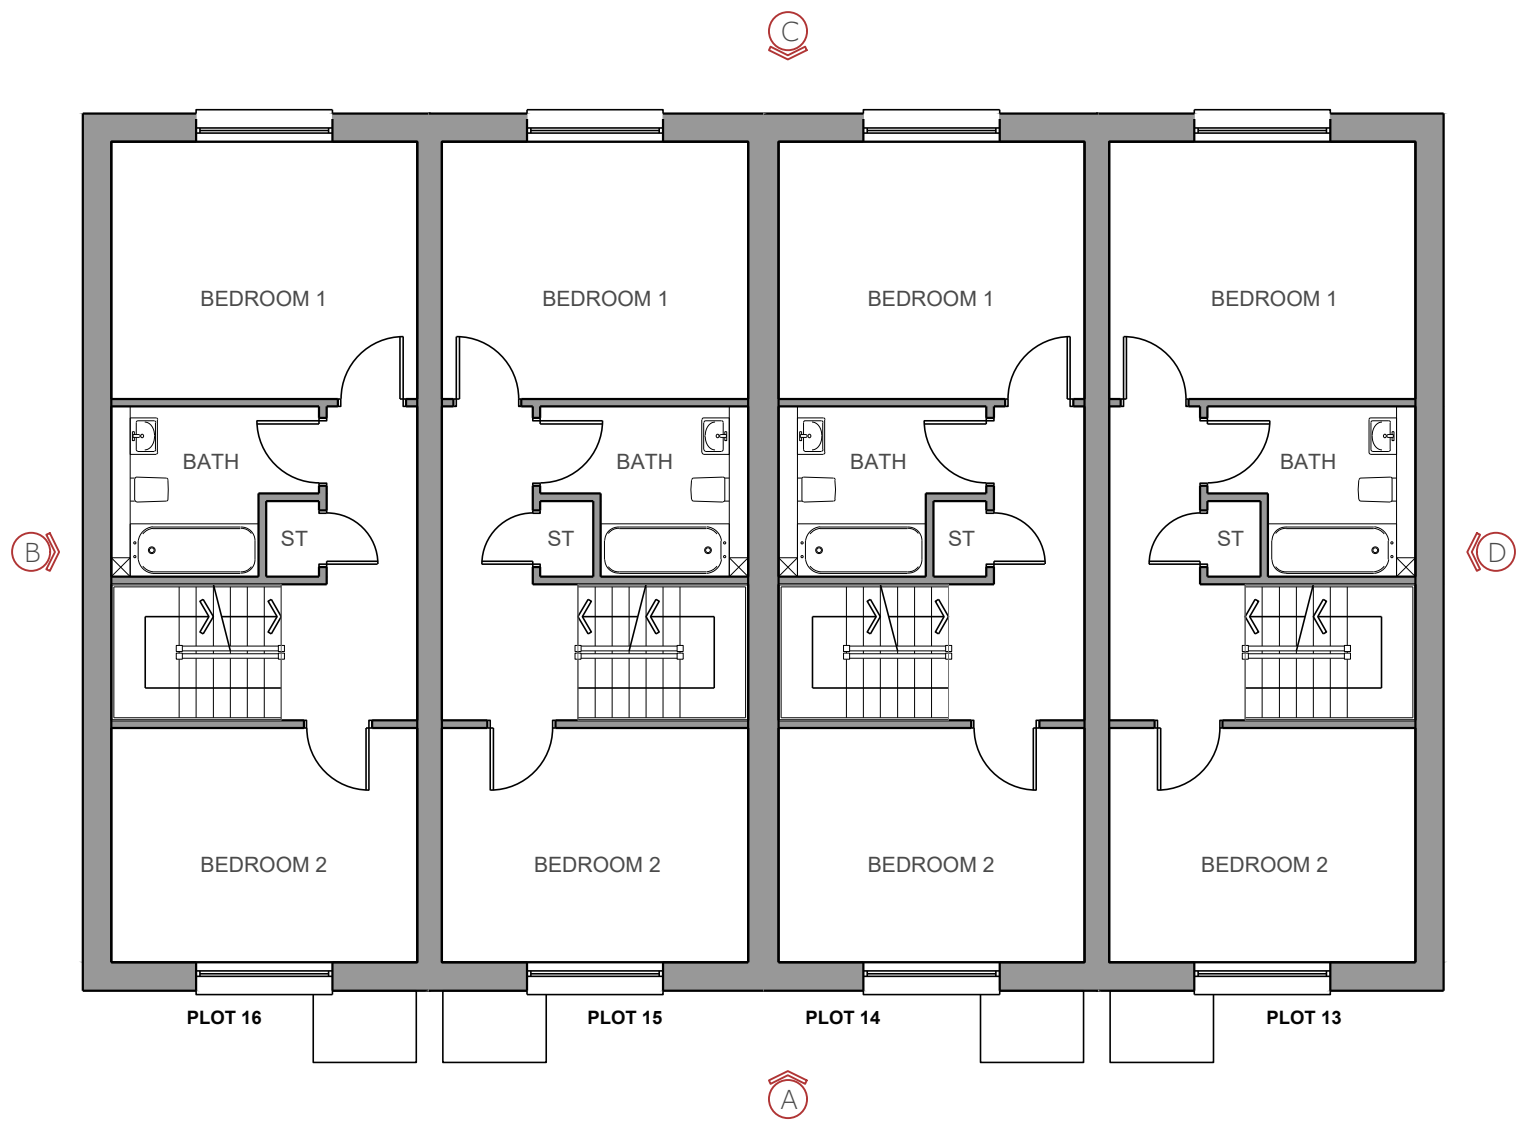

First Floor Plan

As Proposed
GIFA= 43.9m²


1:100

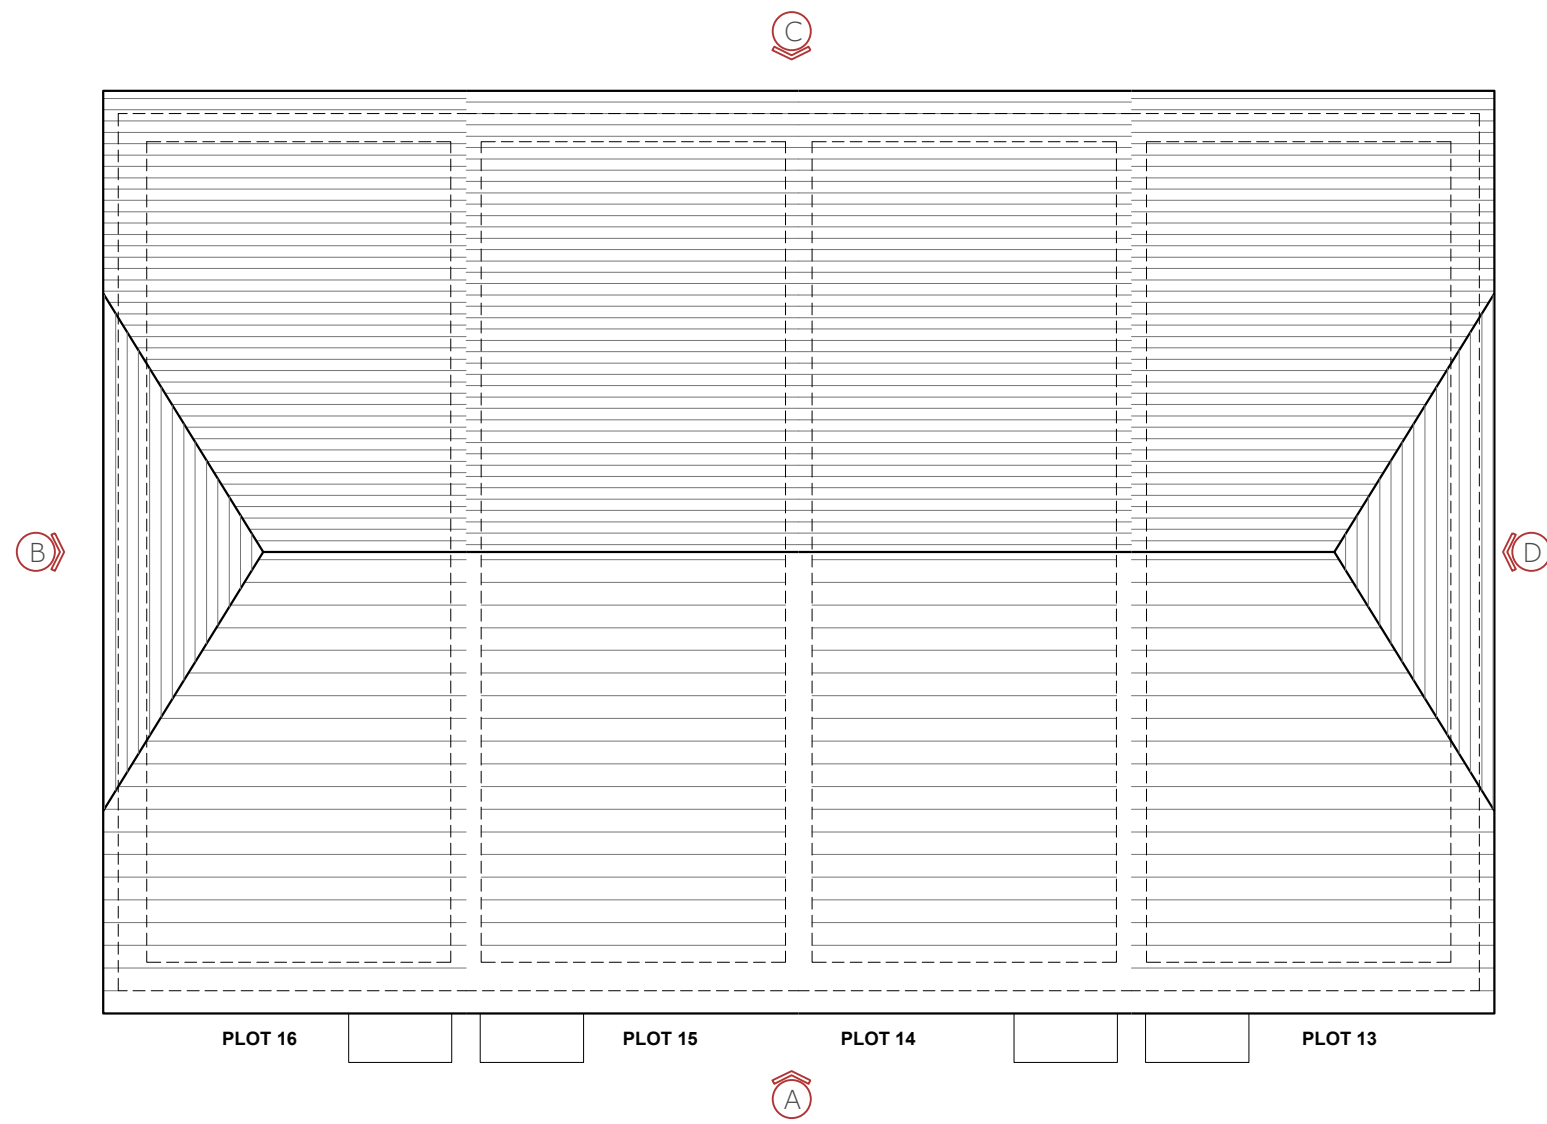

Roof Plan

As Proposed


1:100

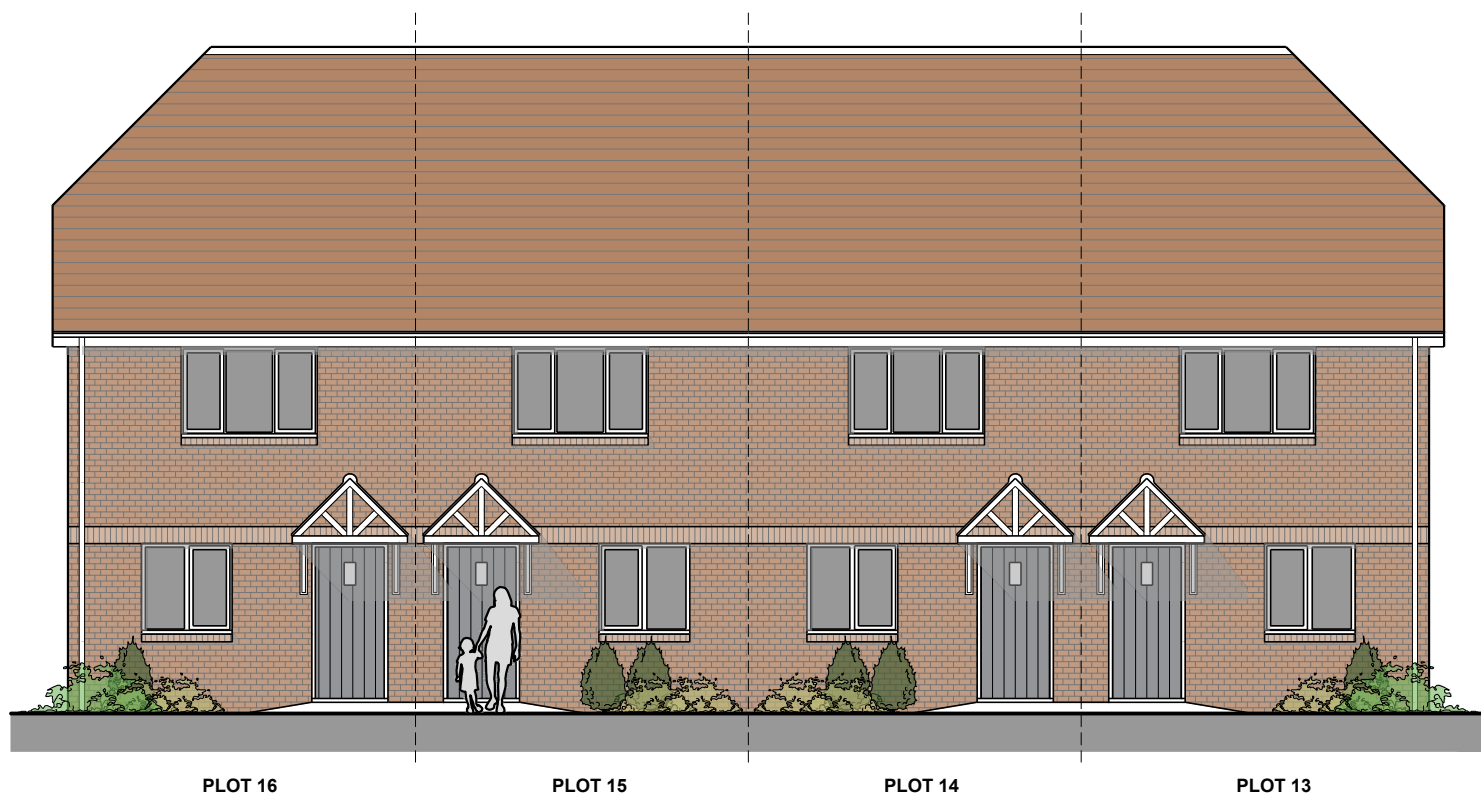

House Type 04 Elevation A

As Proposed


1:100

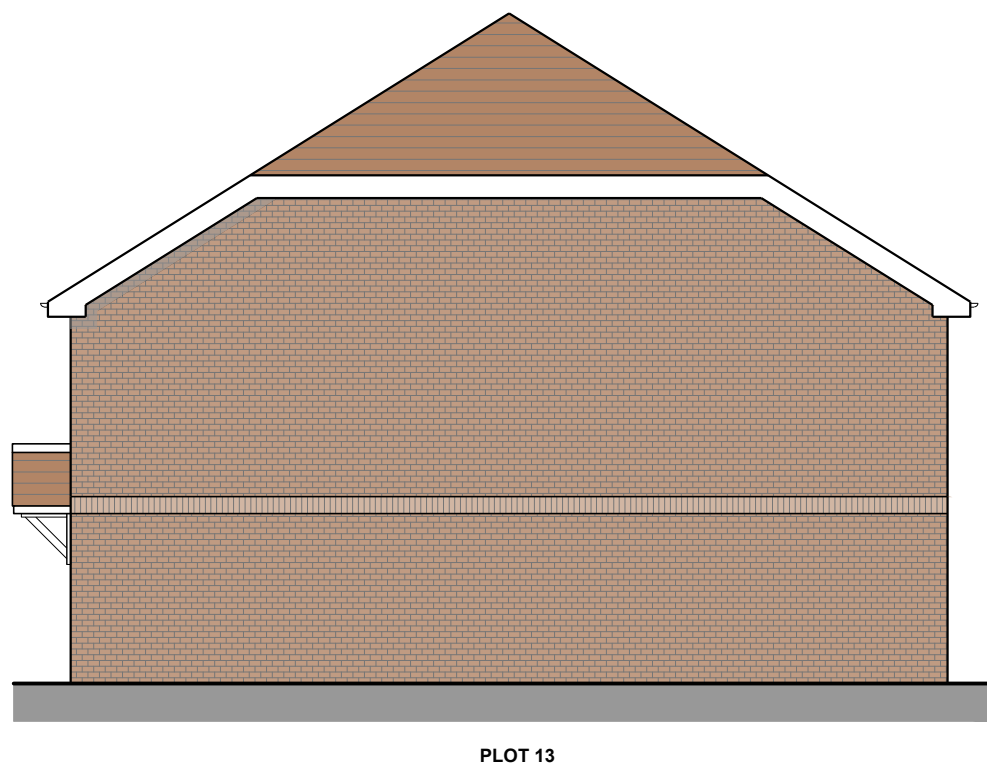

House Type 04 Elevation B

As Proposed


1:100

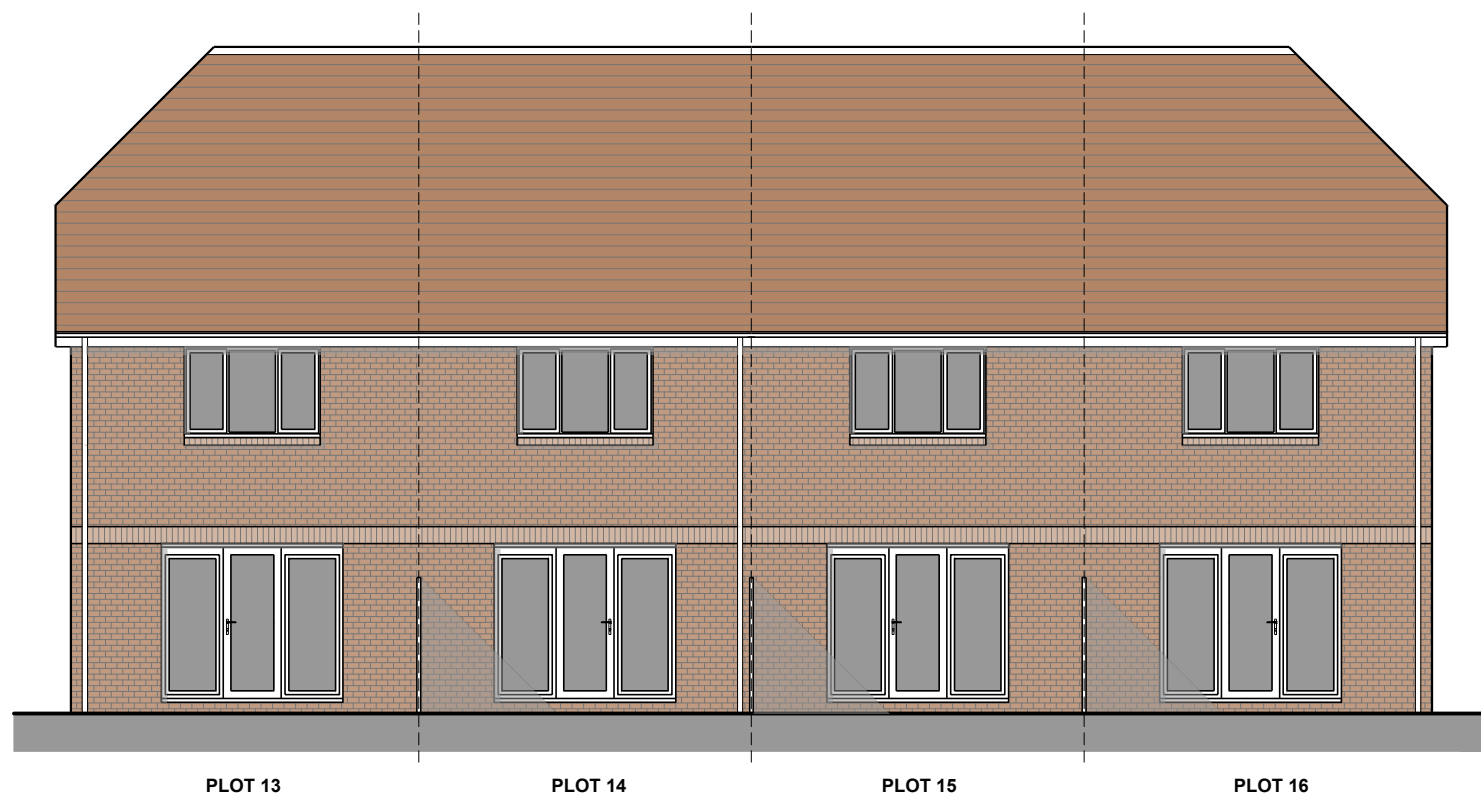

House Type 04 Elevation C

As Proposed

1:100

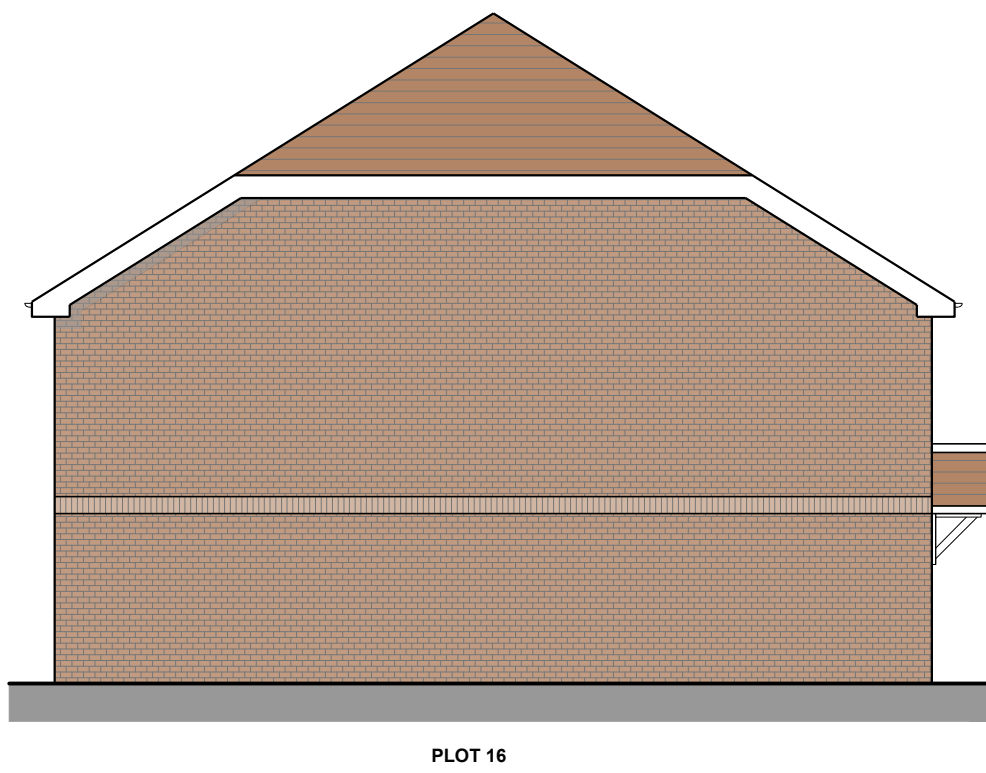

House Type 04 Elevation D

As Proposed

1:100

1:100 0 2m 4m 6m 8m 10m

GENERAL NOTES: 1. This drawing shall not be scaled. 2. All dimensions shall be checked on site, where applicable prior to commencing the work. 3. All drawings to be read in conjunction with Structural Engineer's current proposals, and all other relevant engineers' and specialists' drawings and specifications. 4. All work shall conform to the current edition of the Building Regulations and any other relevant Statutory Requirements. 5. All material and workmanship shall conform with the relevant British Standard Specifications and Codes of Practice. 6. This drawings is the copyright of Ubiq Architects and shall not be copied or reproduced without permission. 7. CDM Regulations 2015: refer to the site copy of the Health and Safety Plan.

P02 29.09.26 UPDATED TO 2-BED
P01 18.09.25 FIRST ISSUE.
REV DATE DESCRIPTION

DP ML
DP -
BY CHK

McCULLOCH HOMES
CLIENT
LAND AT BURFIELD VALLEY
HAILSHAM, BN27 1FN
SITE ADDRESS
PRELIMINARY
DRAWING STATUS

1:100
SCALE
A1
SIZE

UBIQUE
ARCHITECTS

PLOT 13, 14, 15 & 16 PLANS AND ELEVATIONS
DRAWING TITLE

843-UA-DD-XX-DR-A-15
DRAWING NO.

P02
REVISION

843 - HAILSHAM