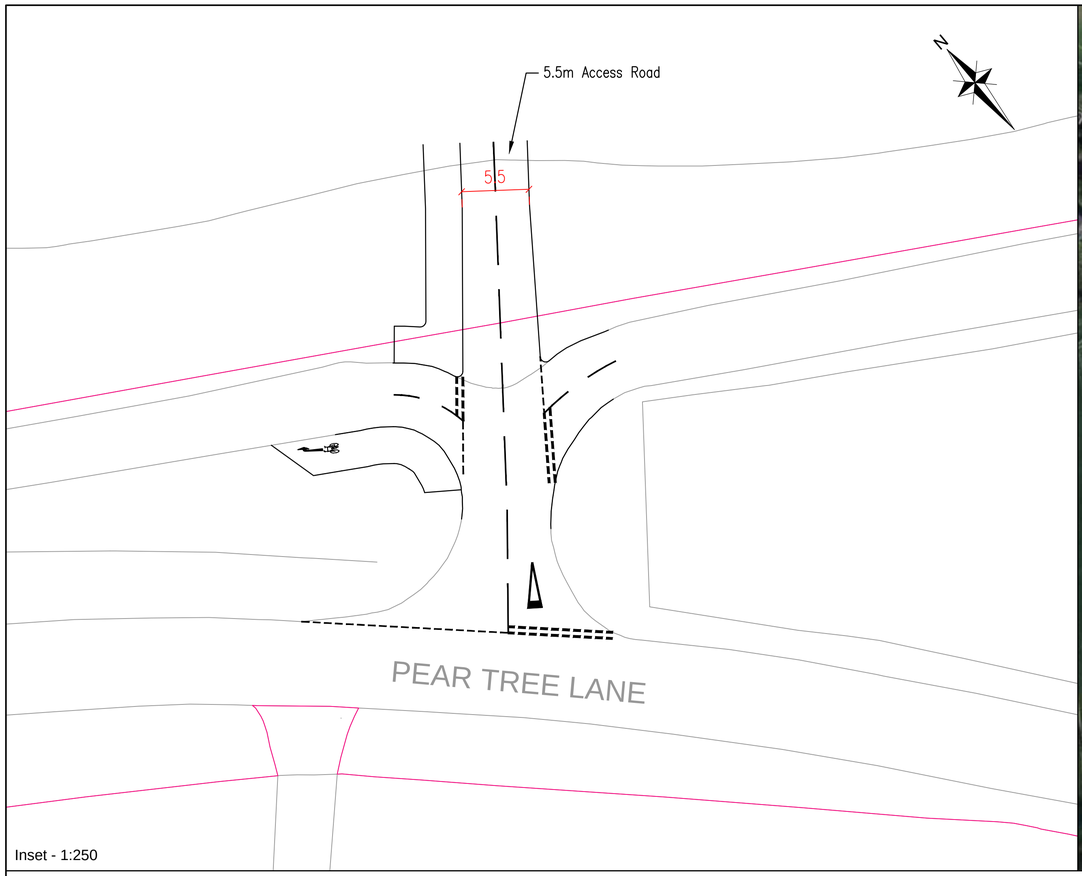

Inset - 1:250

2.4m x 140m to east and 2.4m x 123m to west Visibility splays in accordance with ATC speed surveys and DMRB

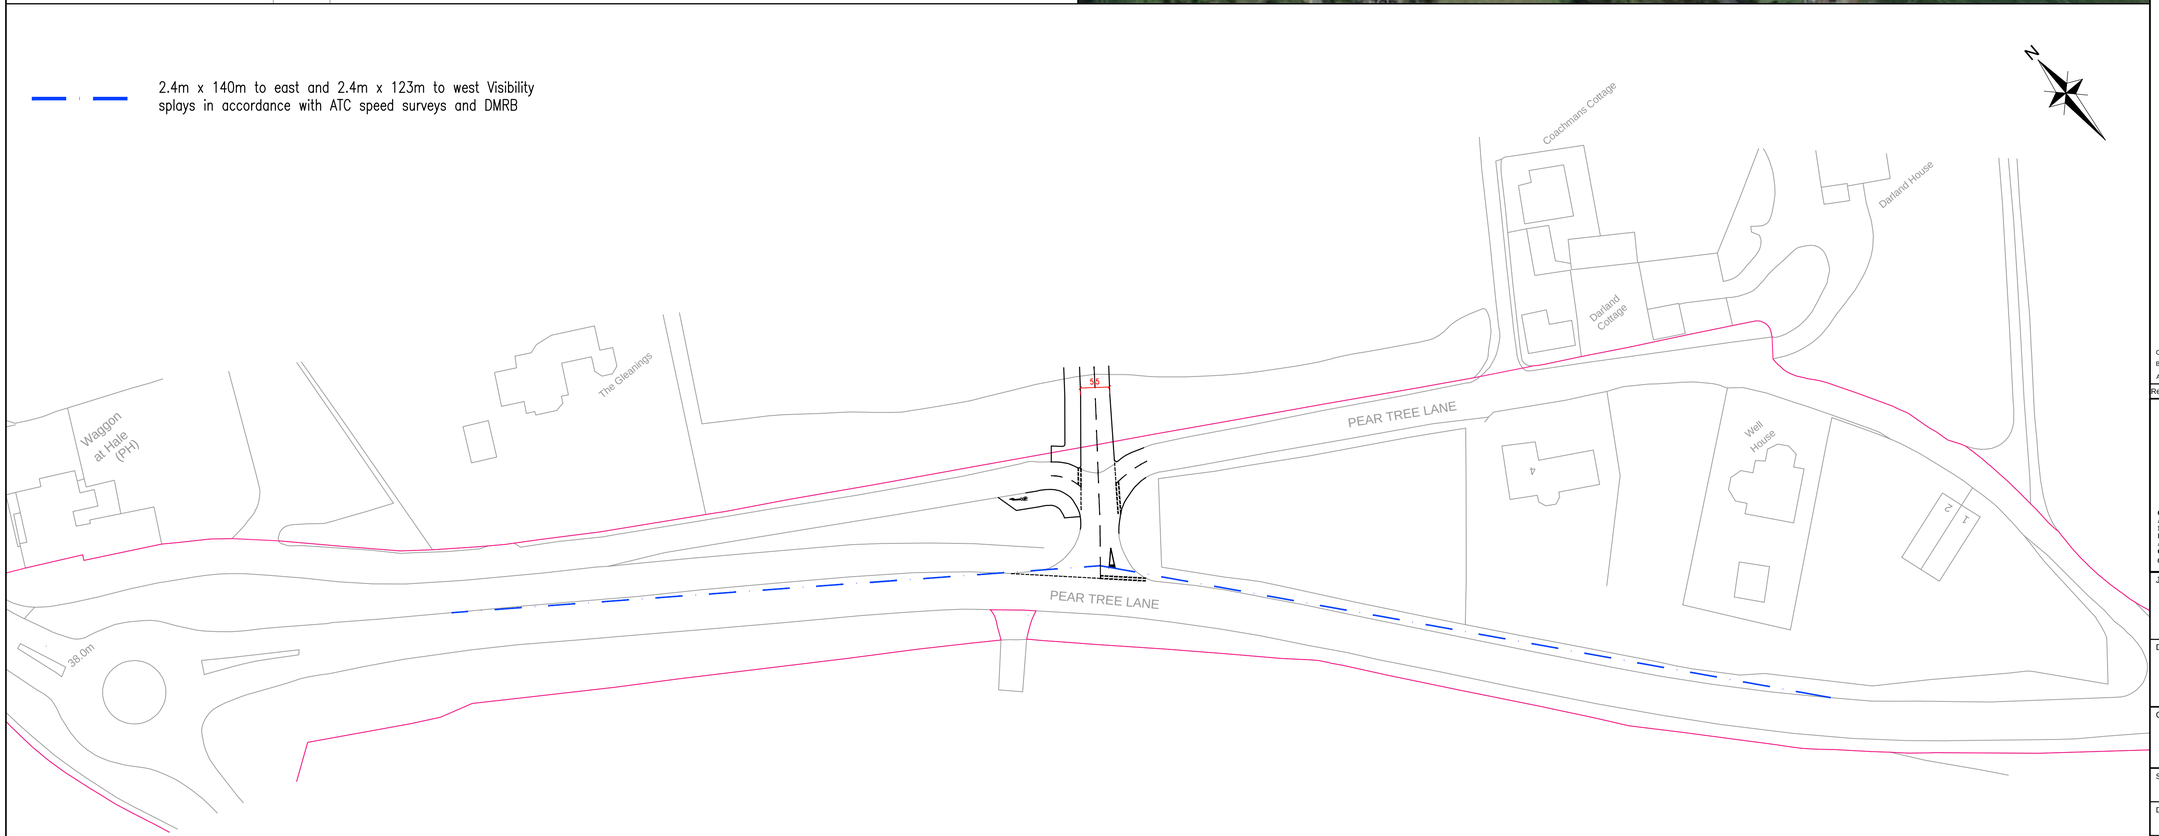

NOTES

Highway Boundary

Rev	Amendments	Drn	Chk	App	Date
C	Junction road markings amended, cycle facilities incorporated	DH	FM	FM	Aug 16
B	#removed draft stamp	FM	FM	FM	Jun 16
A	Footway & ramps removed	DH	FM	FM	Mar 16

Consulting Engineers Ltd

Offices 8 & 9
Aldershot Enterprise Centre
Mandora House
Louise Margaret Road
Aldershot Hampshire
GU11 2PW
01252 939000

Issued by

Office 17
Wealden Place
Bradbourne Vale Road
Sevenoaks
Kent
TN13 3QQ
01732 448120

enquiries@c-a.uk.com
www.c-a.uk.com

Job Title
Daarland Farm, Chatham

Drawing Title
Site Access - Proposed

Client
Hume Planning Consultancy Ltd

Scale	Date	Designed
1:500	Jan 16	DH
Drawn	**Checked**	**Approved**
DH	FM	JW

Job No	Drawing No	Rev
16-007	16-007-007	C