HF Developments Ltd

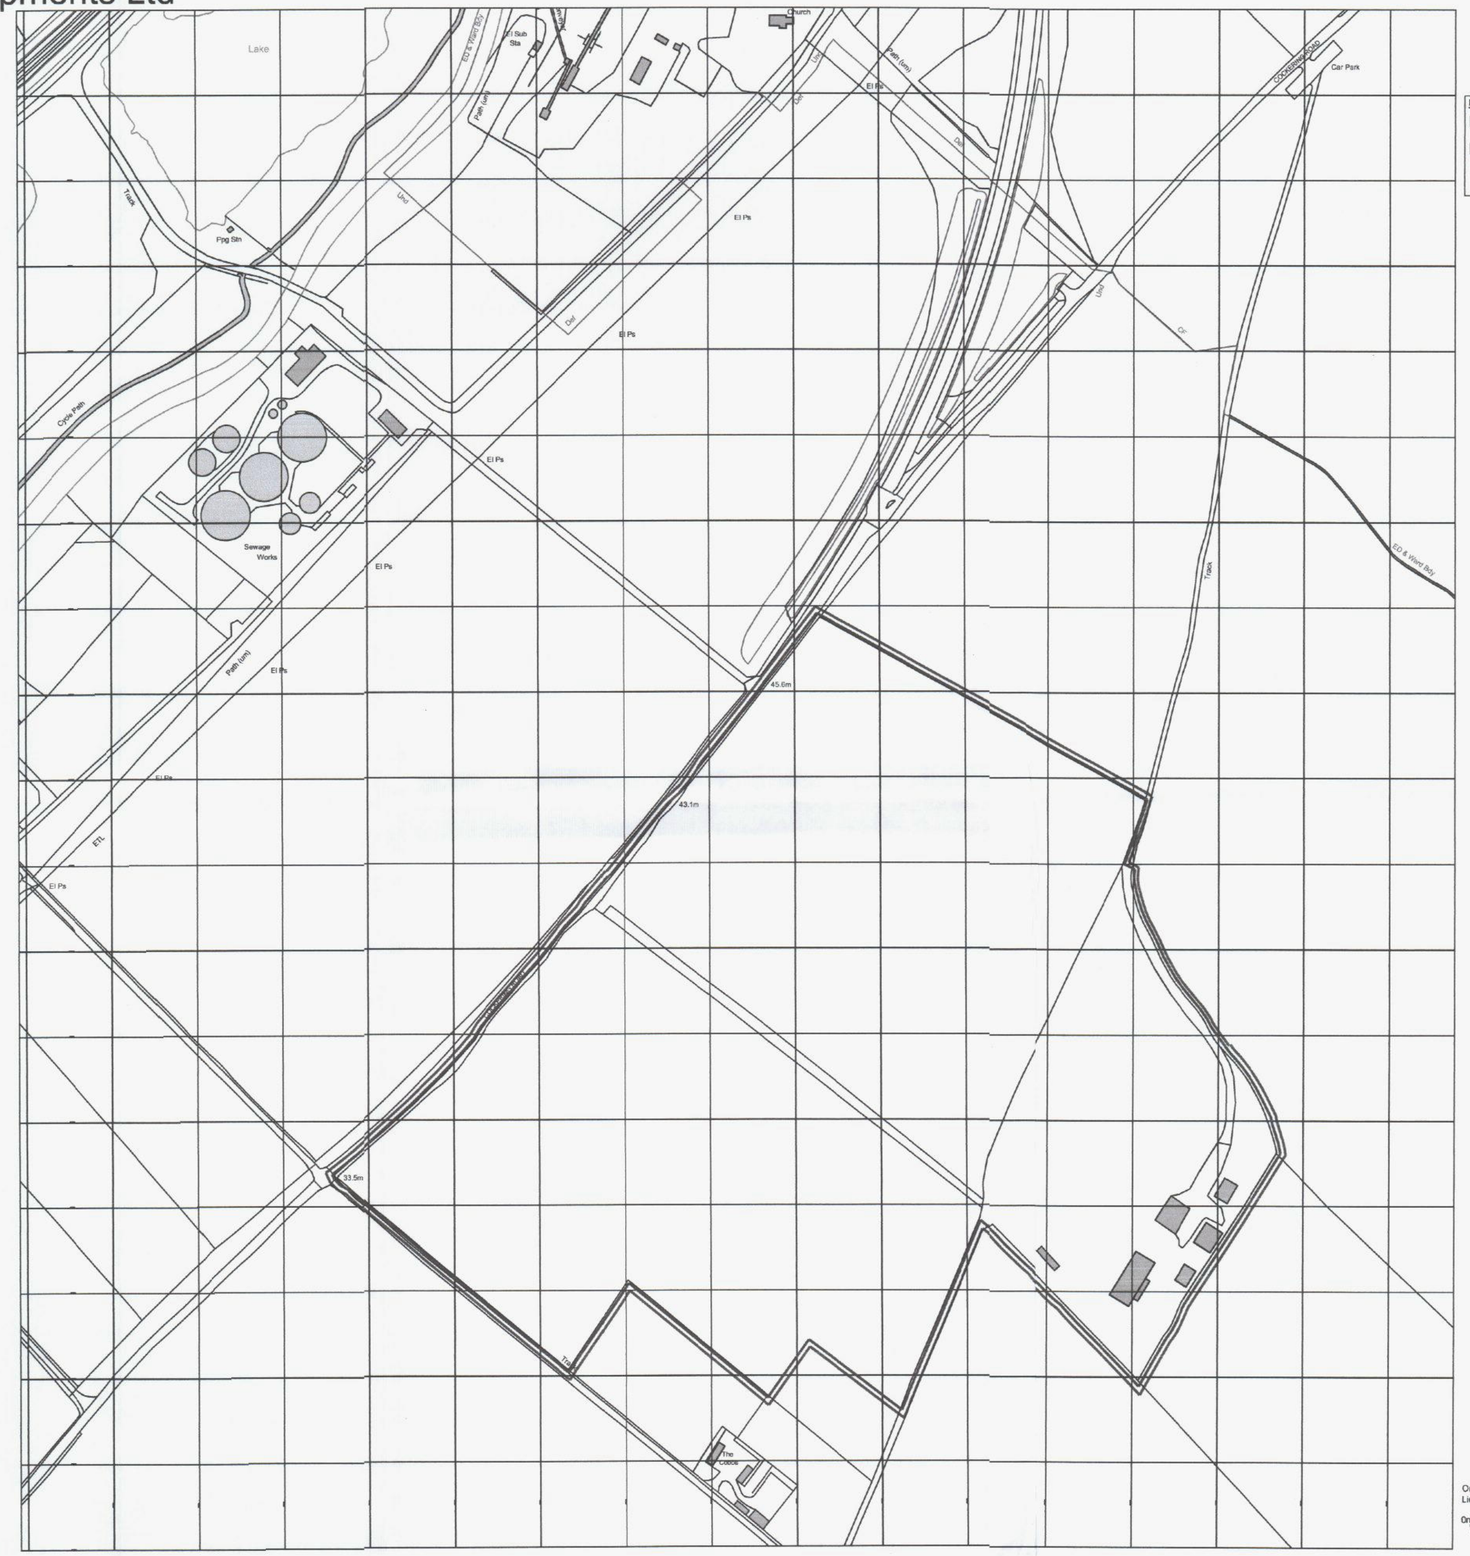

Ordnance Survey, (c) Crown Copyright 2014. All rights reserved.
Licence number 100022432

0m 10m 30m 50m
Scale 1:2500

Proposed Site Remediation and Residential Development

NOTES:

Do Not Scale.

Report all discrepancies, errors and omissions.

Verify all dimensions on site before commencing any work on site or prepering shop drawings.

All materials, components and workmanship are to comply with the relevant British Standards, Codes of Practice, and appropriate manufacturers recommendations that from time to time shall apply.

For all specialist work, see relevant drawings.

This drawing and cesign are copyright of Clague LLP
Registration number OC335948.

Rev	Date	Description

Project Title

Proposed Site Remediation
and Residential Development
at Larkey Wood Farm
Chartham, Kent

Drawing Description

Site Location Plan

Scale	Drawn by
1:2500 @A2	CSS
Date	Checked by
Feb 2015	PO

CLAGUE ARCHITECTS

62 Burgate, Canterbury
Kent CT1 2BH 01227 762060

1 Kinsbourne Court, Luton Road,
Harpenden, Hertfordshire AL5 3BL 01582 765102

4th Floor, 99 Charterhouse Street
London EC1M 6HR 0203 597 6112

CANTERBURY LONDON HARPENDEN

Drawing Number	Revision
22230A_220	D