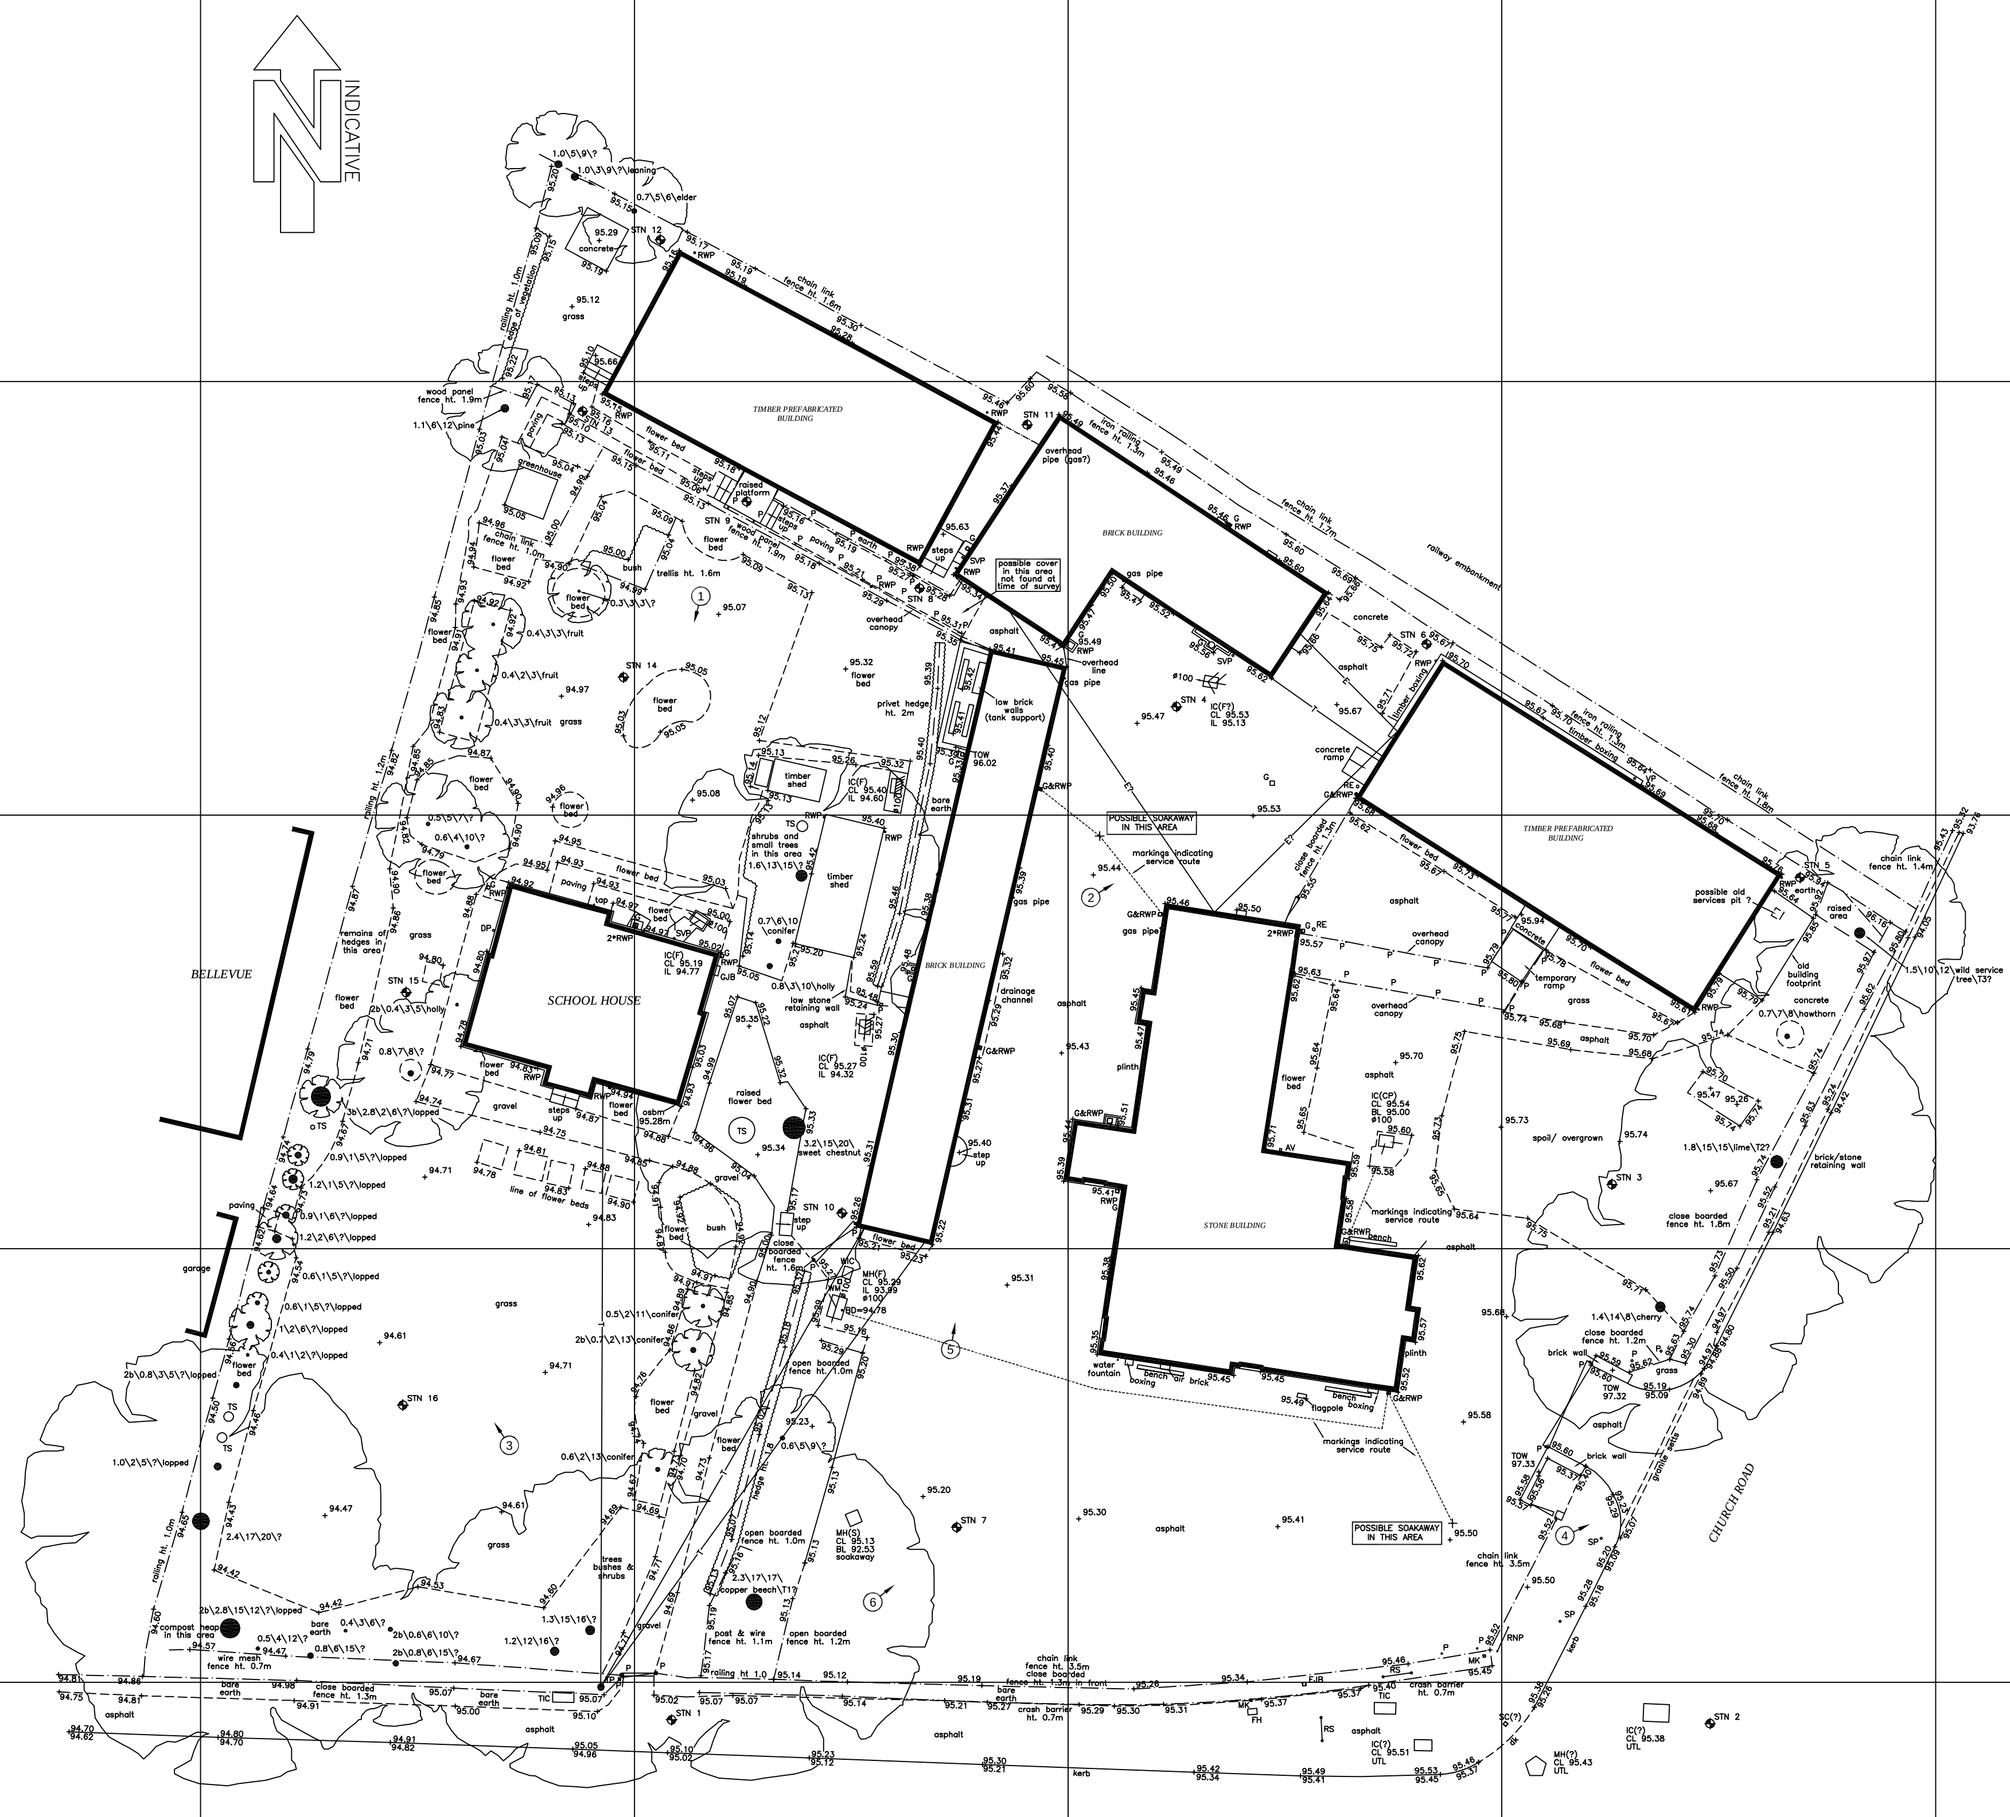

LEGEND

AV	AIR VENT
B	BOLLARD
BD	BACK DROP
BH	BORE HOLE
BL	BASE/BED LEVEL
BP	BRICK PILLAR
BS	BUS STOP
C	CONCRETE
CAJB	CABLE JUNCTION BOX
CATV	CABLE INSPECTION COVER
CIP	CABLE INSPECTION POINT
CL	COVER LEVEL
CP	CATCH PIT
CPS	CONCRETE PAVING SLABS
DP	DOWN PIPE
DPC	DAMP PROOF COURSE
DK	DROP KERB
EIC	ELECTRICITY INSPECTION COVER
EJB	ELECTRICITY JUNCTION BOX
EP	ELECTRICITY POLE
ER	EARTHING ROD
F	FOUL (SEWER)
FB	FLOWER BED
FH	FIRE HYDRANT
FL	FLOOR LEVEL
G	GULLY
GIC	GAS INSPECTION COVER
GJB	GAS JUNCTION BOX
GV	GAS VENT
IC	INSPECTION COVER
IL	INVERT LEVEL
JB	JUNCTION BOX
LB	LITTER BIN
LC	LIGHTING COLUMN
MH	MANHOLE
MK	SERVICE MARKER (E) ELECTRIC (G) GAS (W) WATER
OHW	OVERHEAD WIRE
OSBM	ORDNANCE SURVEY BENCH MARK
P	POST
PB	POST BOX
RE	RODDING EYE
RNP	ROAD NAME PLATE
RS	ROAD SIGN
RW	RETAINING WALL
RWP	RAIN WATER PIPE
S	STORM (SEWER)
SC	STOP COCK (G) GAS (W) WATER
SP	SIGN POST
SEG	SIDE ENTRY GULLY
STN	SURVEY STATION
STP	SUPPORT FOR TELEPHONE POLE
SV	STOP VALVE
SVP	SOIL VENT PIPE
TBM	TEMPORARY BENCH MARK
TCB	TELEPHONE CALL BOX
TH	TRIAL HOLE
THL	THRESHOLD LEVEL
TIC	TELECOM INSPECTION COVER
TJB	TELEPHONE JUNCTION BOX
T.O.W.	TOP OF WALL
TP	TELEPHONE POLE
TS	TREE STUMP
UTL	UNABLE TO LIFT
VP	VENT PIPE
WIC	WATER INSPECTION COVER
WL	WATER LEVEL
WM	WATER METER

BANKING
GATES
FENCE
BUILDING
OVER HEAD BUILDING LINE
FACE OF WALL
BACK OF RETAINING WALL
LINE
CHANGE OF SURFACE
KERB
DROP KERB
VERGE
TOP OF BANK
BOTTOM OF BANK
10.25 CONTOUR WITH VALUE
OHW E T OVER HEAD WIRE (ELECTRICITY/TELECOM)

① PHOTOGRAPH NUMBER, LOCATION & DIRECTION

TREE (girth/spread/height/species) DIRECTION OF LEAN

TREE GIRTHS AND SPREADS ARE QUOTED AS A MEAN SIZE, AND SHOWN TO SCALE.

WHILST EVERY EFFORT IS MADE TO IDENTIFY TREE SPECIES AND GAUGE HEIGHTS, NO RESPONSIBILITY CAN BE TAKEN FOR THE ACCURACY OF THIS INFORMATION.

WHILST EVERY EFFORT IS MADE TO ENSURE THAT PIPE DIAMETERS, INVERT LEVELS AND DRAINAGE TYPES ARE CORRECT, THE ACCURACY OF THIS INFORMATION CANNOT BE GUARANTEED, AND IT IS STRONGLY RECOMMENDED THAT EXISTING INFORMATION IS CHECKED PRIOR TO THE COMMENCEMENT OF ANY DETAILED DESIGN AND CONSTRUCTION WORKS..

LEVELS AT KERB LINES ARE CHANNEL LEVELS.

ALL LEVELS RELATED TO OSBM SITUATED ON SCHOOL HOUSE.
VALUE 95.28 METRES ABOVE ORDNANCE DATUM. TAKEN FROM PROMAP ONLINE DATA FEBRUARY 2008.

CONTROL SURVEY

STATION	EASTINGS	NORTHINGS	HEIGHT	DESCRIPTION
1	594 [illegible]	1968 [illegible]	98.193	TBM
2	1722.603	1971.193	95.013	TBM
3	1425.903	1912.87	95.782	TBM
4	1069.000	2307.593	95.595	TBM
5	1232.755	1967.119	95.067	POS
6	[illegible]	[illegible]	[illegible]	TBM
7	1264.924	1761.199	95.429	TBM
8	1061.157	1911.463	95.478	TBM
9	1061.183	1911.453	95.644	TBM
10	1260.586	1961.693	95.971	TBM
11	1206.914	2017.092	97.601	TBM
12	1021.826	2002.625	99.317	TBM
13	1177.975	2018.624	95.172	TBM
14	1174.527	1931.491	95.048	TBM
15	1059.477	1931.447	94.783	TBM
16	1260.329	1972.781	94.465	TBM

J. C. WHITE
Geomatics Limited
Shrine Barn, Shrine Farm, Sandling Road, Postling, Hythe, Kent, CT21 4HE
Tel : 01303 261212 Fax : 01303 264040
Email : survey@jcwhite.co.uk Web site : www.jcwhite.co.uk

- GPS surveys
- volumetric surveys
- topographical surveys
- measured building surveys
- setting out
- boundary disputes
- engineering surveys
- deformation & settlement surveys

CLIENT

BOOTH & BALDWIN TRUST

JOB TITLE

HARRIETSHAM OLD SCHOOL SITE
HARRIETSHAM
MAIDSTONE, ME17 1AJ

DRAWING TITLE

TOPOGRAPHICAL SURVEY

JOB No. *08/02/2004*	DATE *February 2008*	
SURVEYED BY *S. Vicary*	DRAWN BY *S. Vicary*	
SCALE *1:200*	DWG. No. *1*	REV. No.
CAD PLOT DATE *03.03.08*	ORIGINAL SHEET SIZE *A1*	CADFILE NAME *school06.dwg*

PDF created with pdfFactory trial version www.pdffactory.com