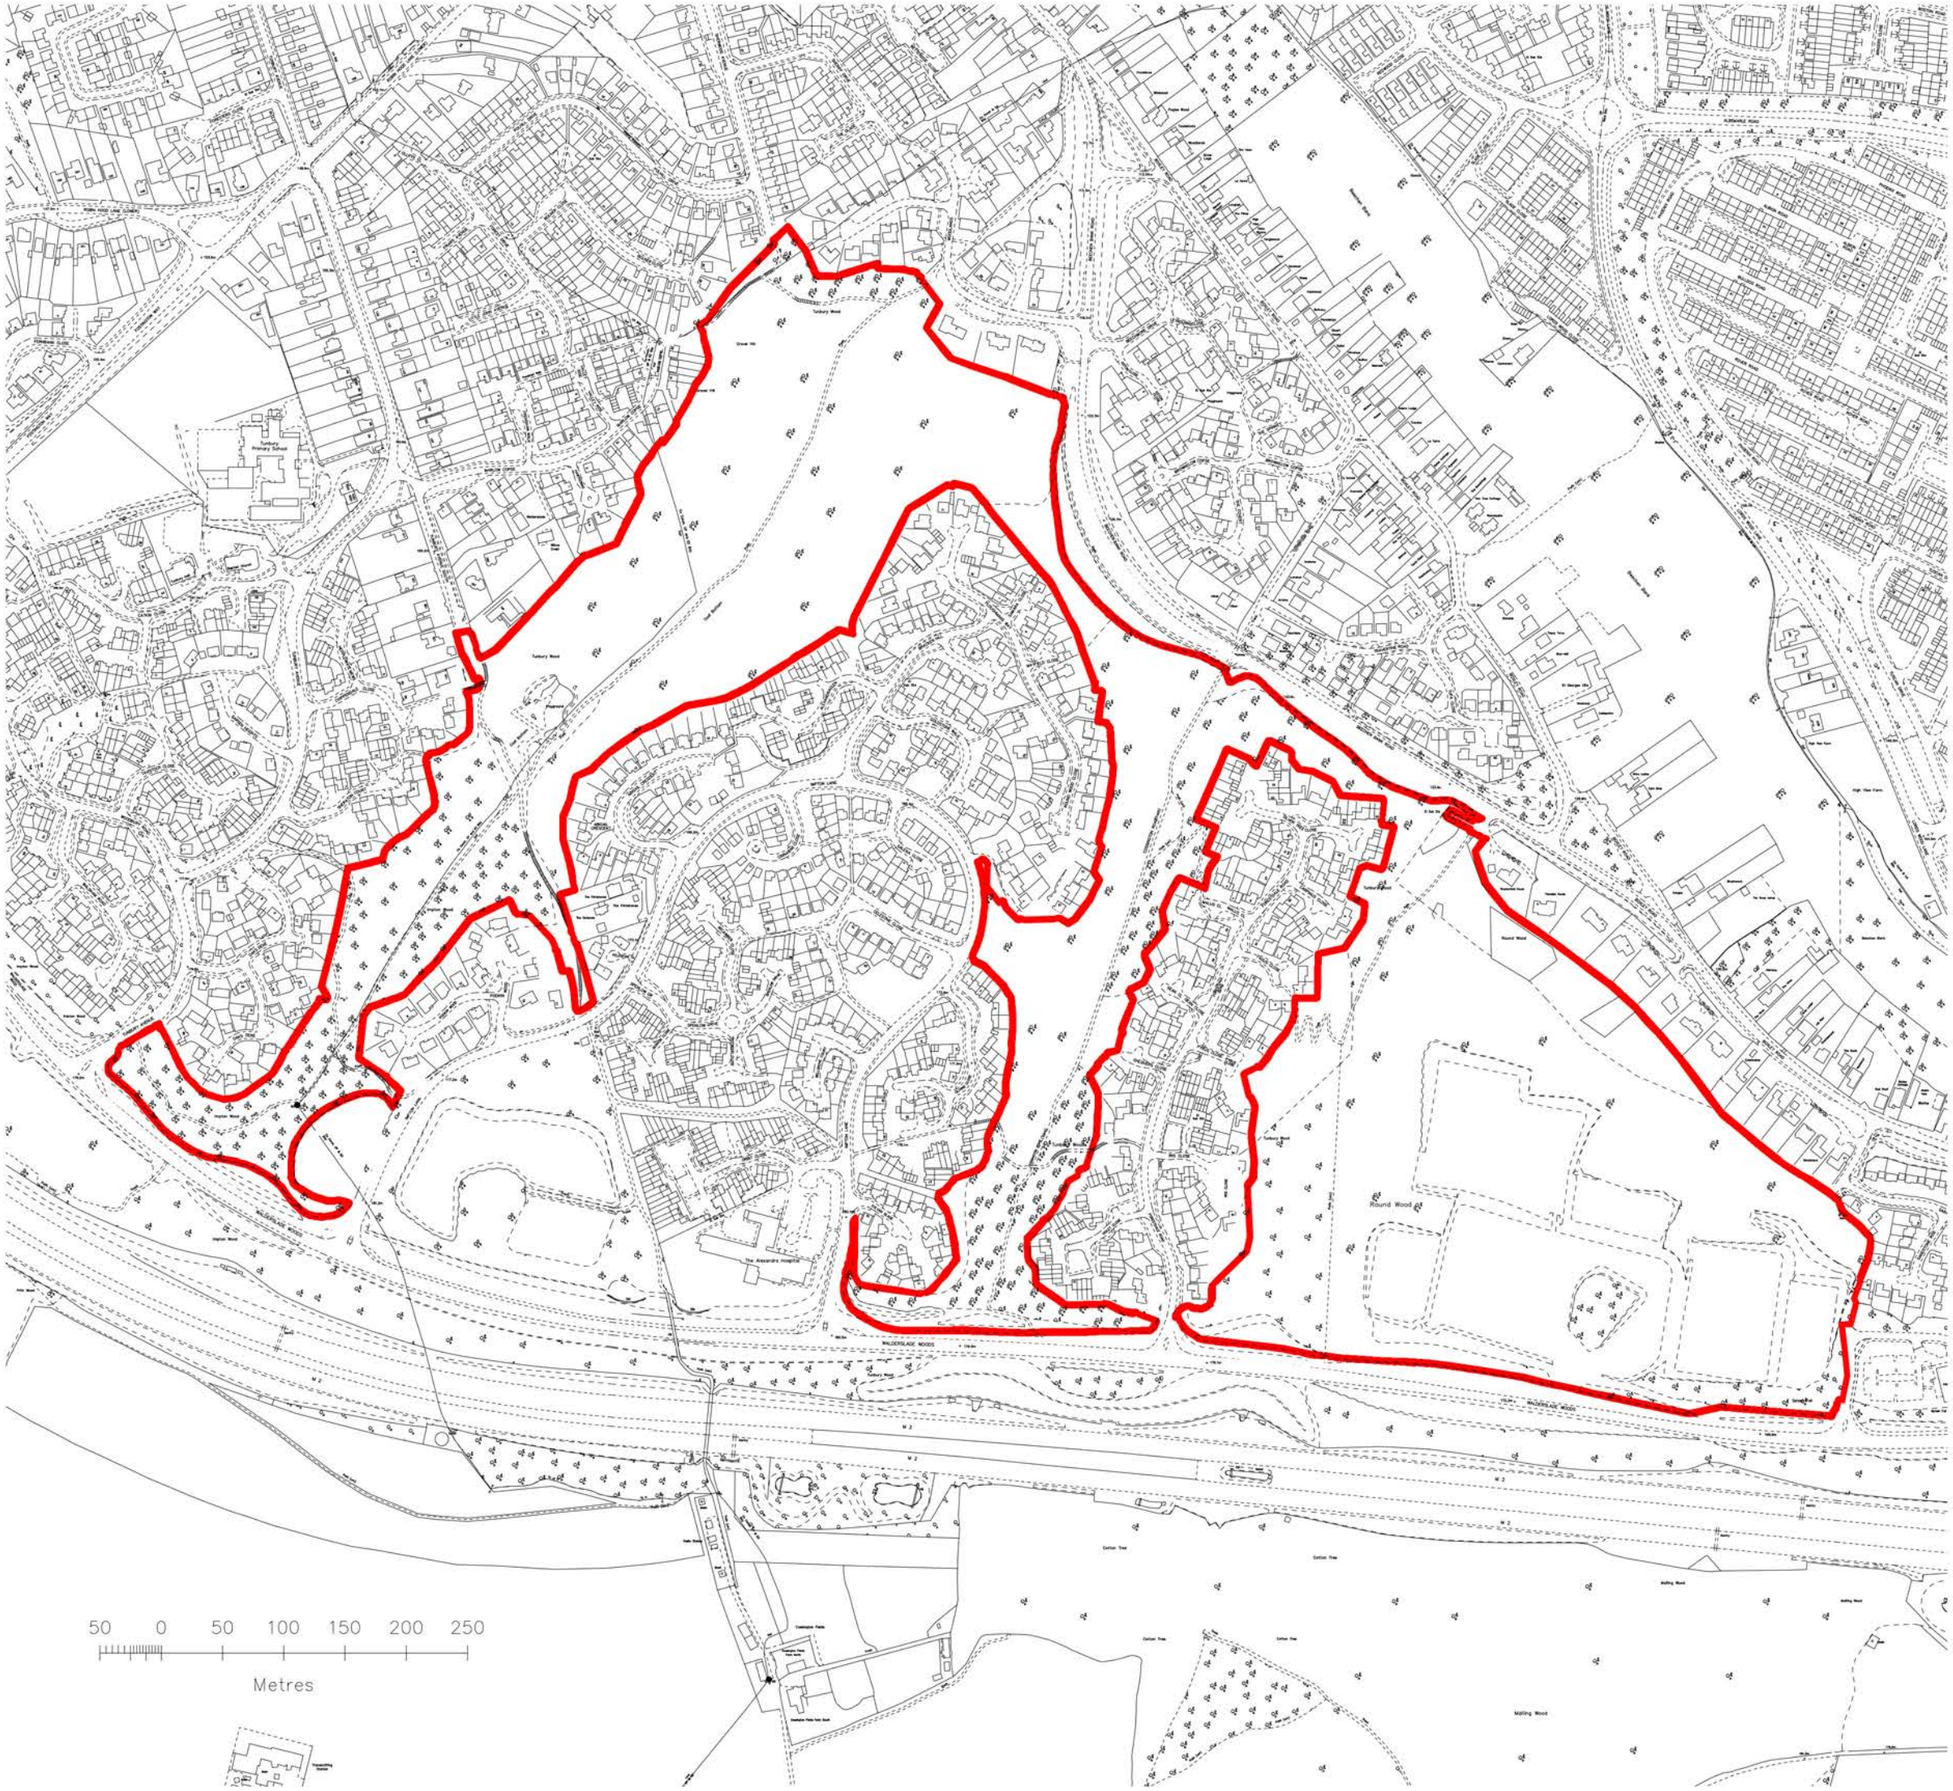

N

client

KENT COUNTY COUNCIL

project

WALDERSLADE WOODS

title

SITE LOCATION PLAN

drwg	rev	scale	date
	A	1:5000	AUG 2015

dha planning & development consultants

Eclipse House, Eclipse Park. Sittingbourne Road
Maidstone, Kent. ME14 3EN

t: 01622 776226 f: 01622 776227
e: info@dhaplanning.co.uk w: www.dhaplanning.co.uk

No reproduction by any method of any part of this document is permitted without the consent of the copyright holders.
Produced for Town and Country planning purposes only.

O.S Licence Number: AL54535X

CAD Reference: 6919-Site location plan 01 Rev A

A3