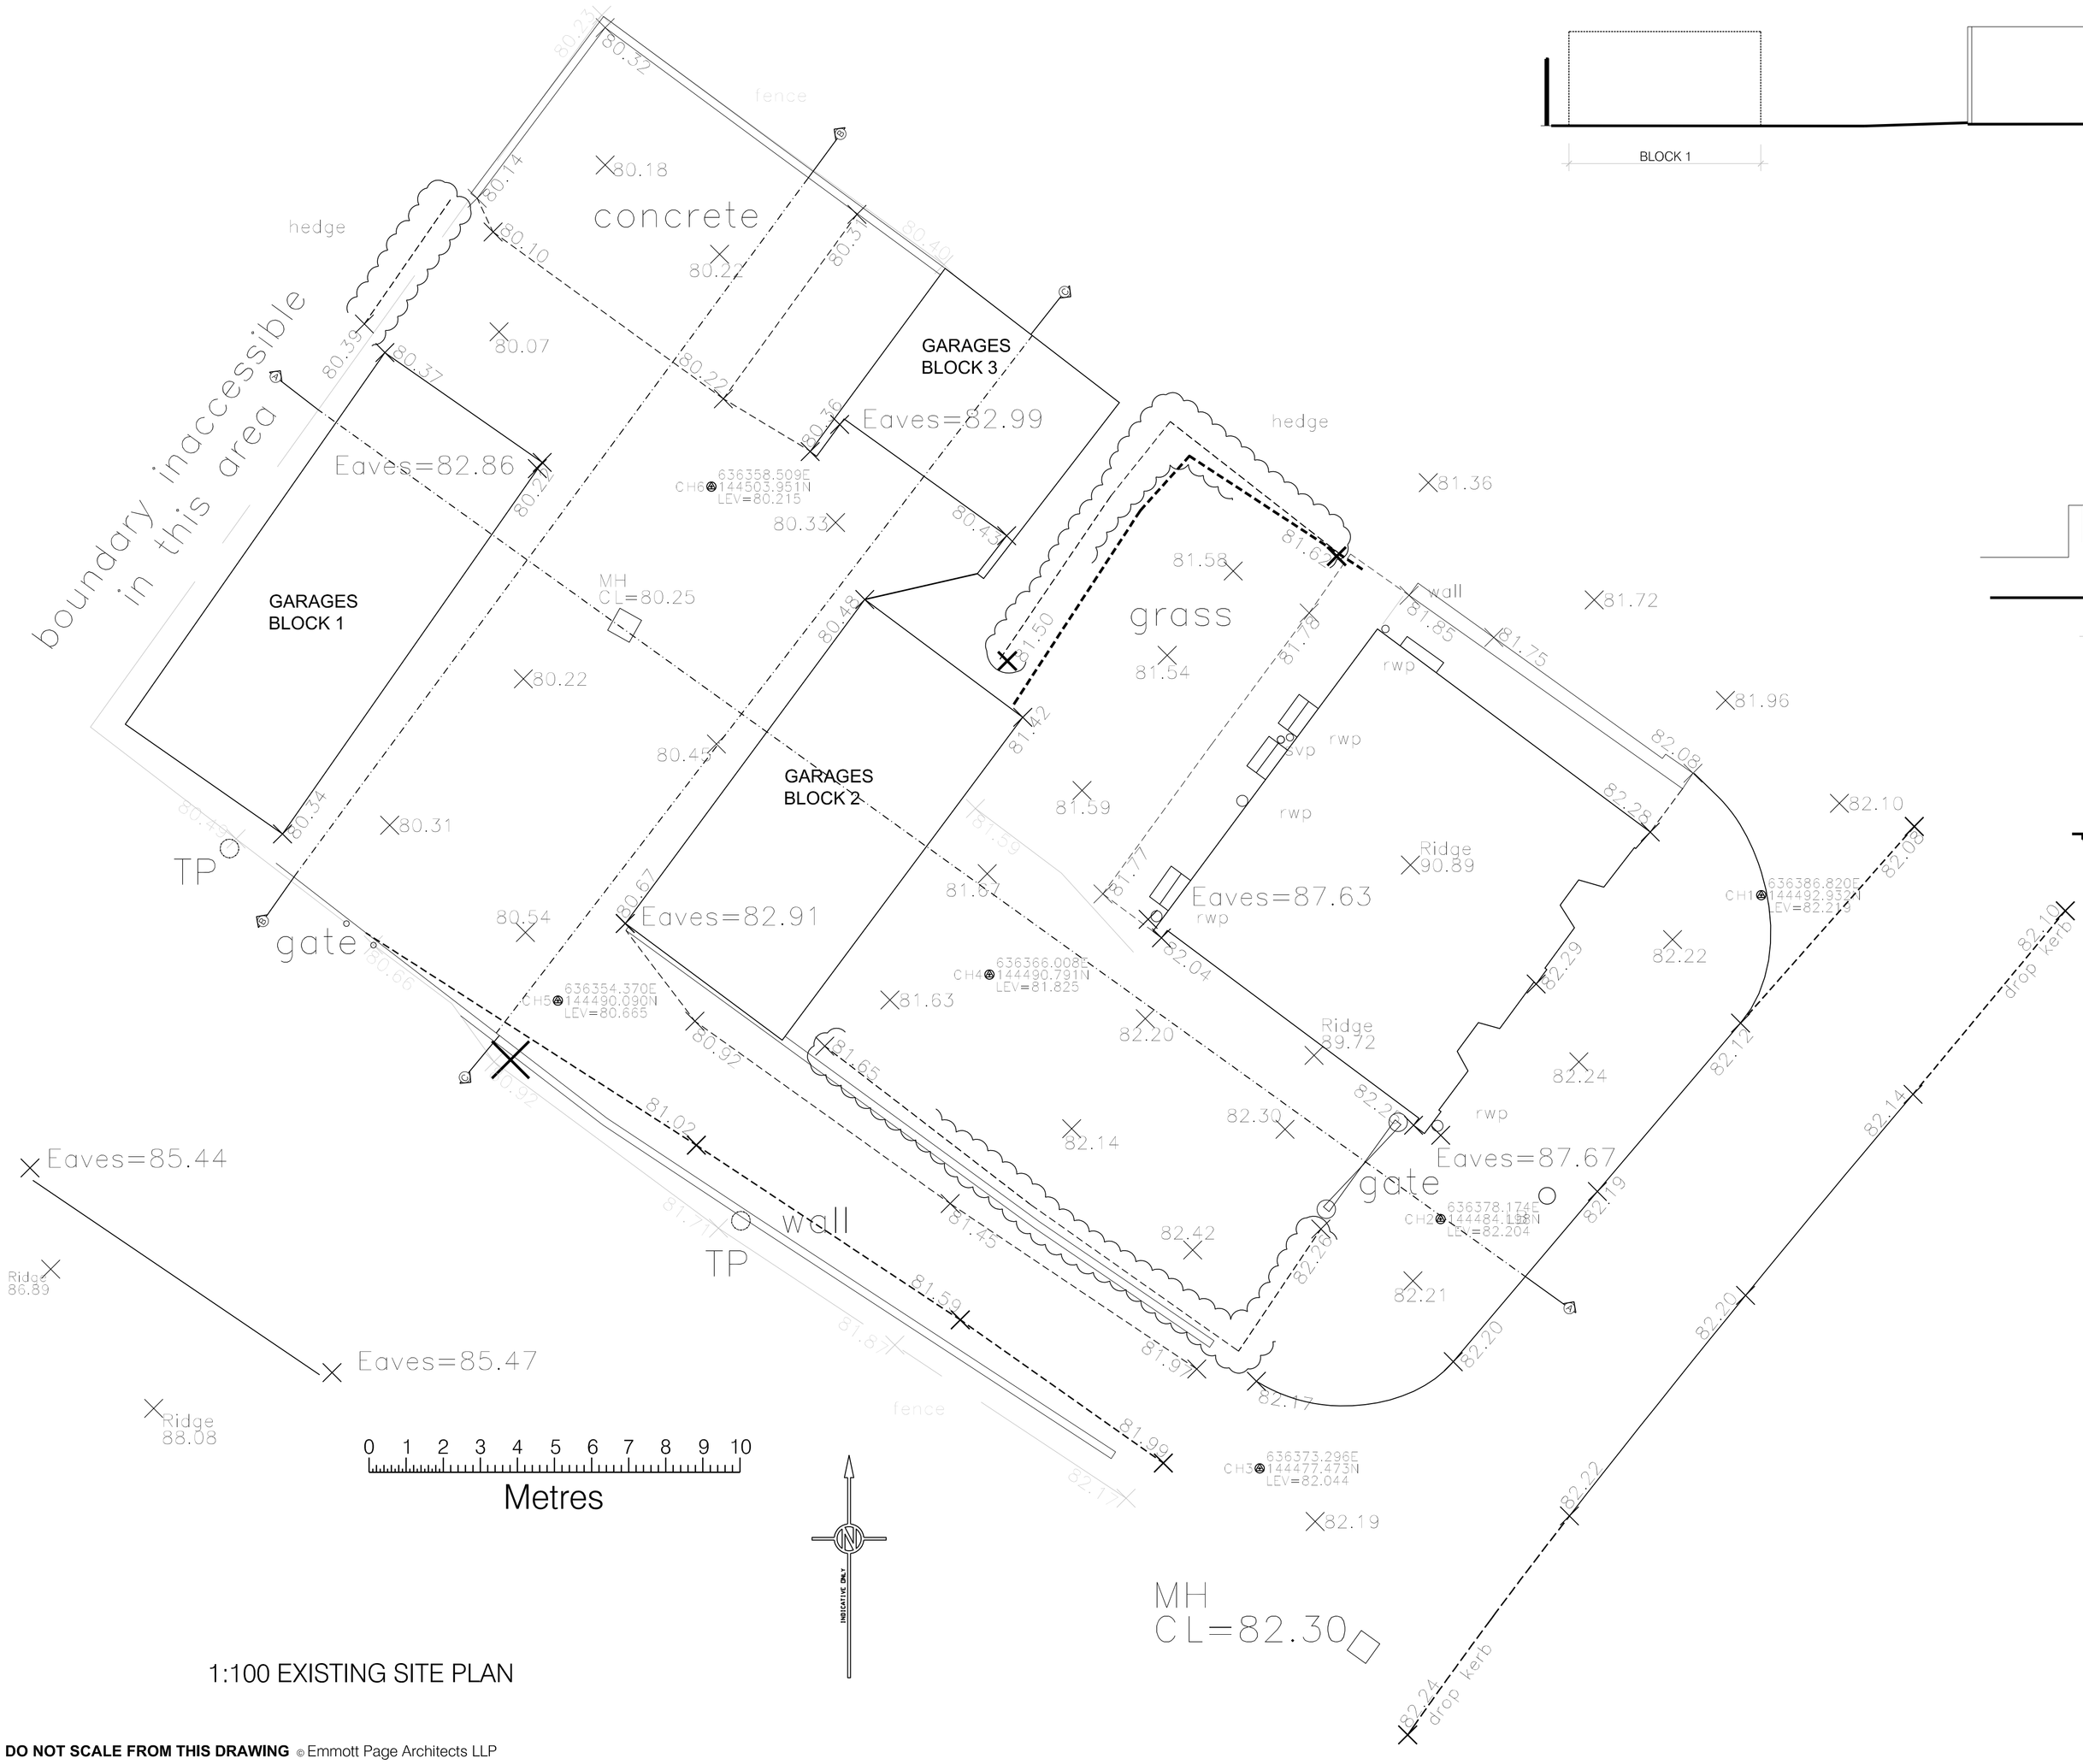

1:100 EXISTING SITE PLAN

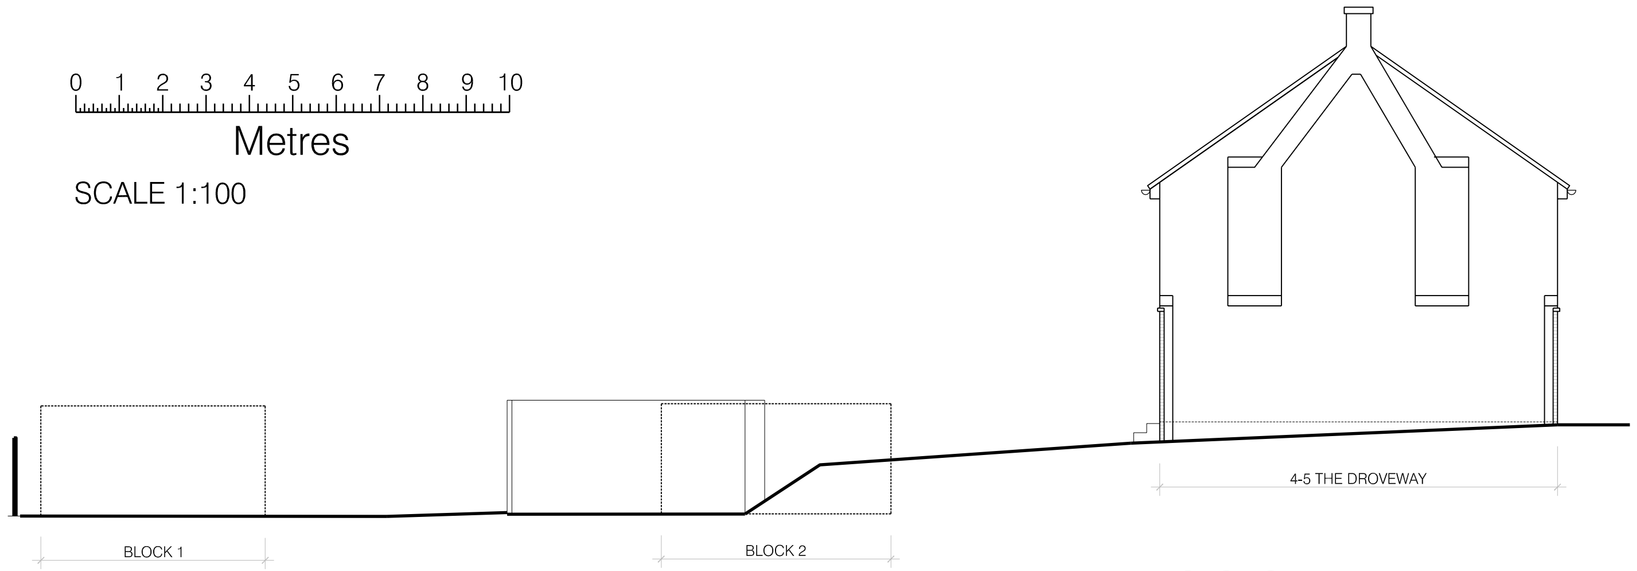

SECTION AA

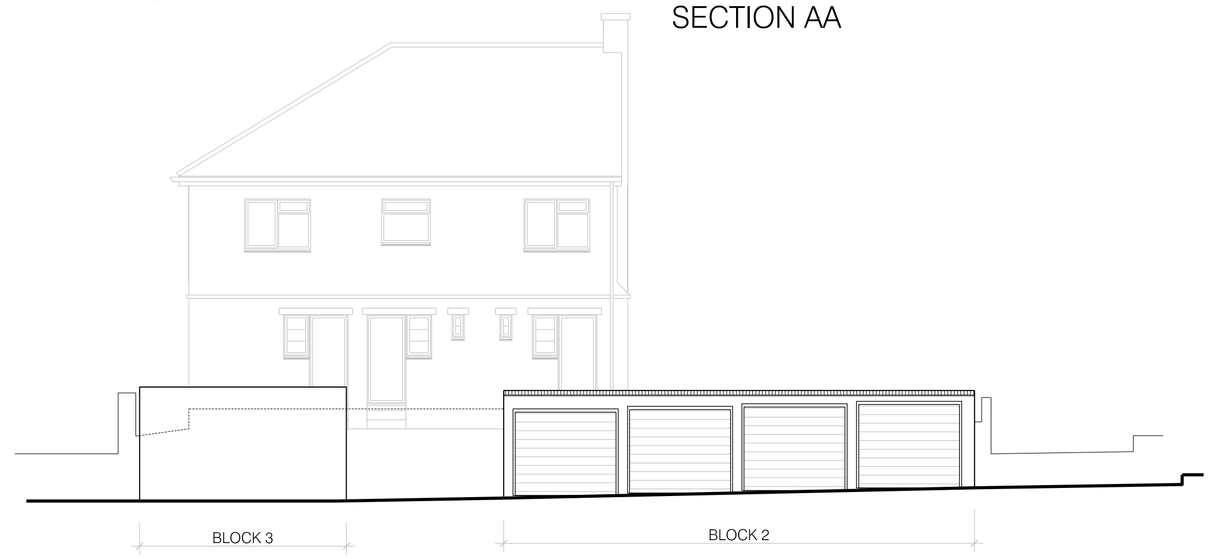

SECTION CC

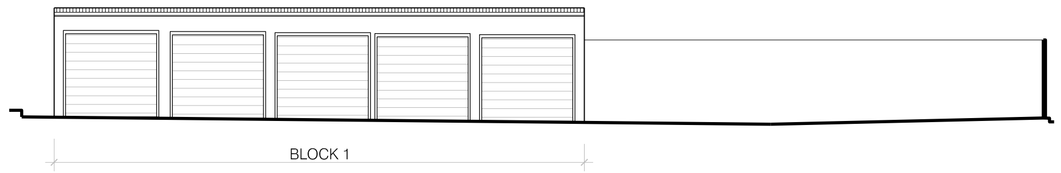

SECTION BB

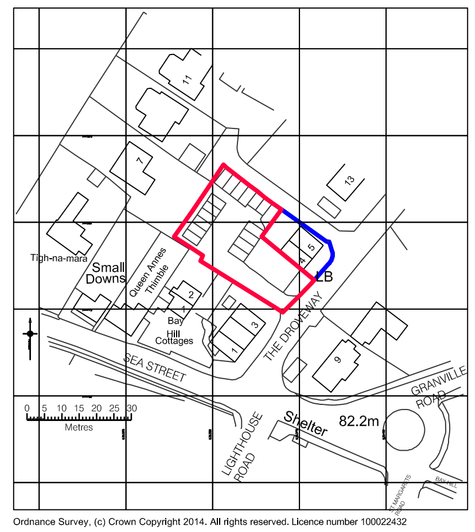

Ordnance Survey, (c) Crown Copyright 2014. All rights reserved. Licence number 100022432

1:1250 LOCATION PLAN

WORKS SUBJECT TO APPROVAL OF THE LOCAL AUTHORITY PRIOR TO COMMENCEMENT OF BUILDING WORKS

REV	DESCRIPTION	DATE
A	ADD SCALE BARS	22-10-2015

SURVEY

ep architects
The Oast, Church Farm,
Ulcombe Hill, Ulcombe
Maidstone,
Kent
ME17 1DN
tel: 01622 829314
fax: 01622 844464
info@eparchitects.co.uk
www.eparchitects.co.uk

CLIENT: FYNMORES SOLICITORS

PROJECT: 4-5 THE DROVEWAY
PROPOSED DEVELOPMENT

DRAWING: EXISTING SITE PLAN

DATE	APRIL 2015	DRAWN	EPA
SCALE	1:100 / 1250 @ A1	CHECKED	

DRAWING NO.	REV
1664.E.01	A

DO NOT SCALE FROM THIS DRAWING © Emmott Page Architects LLP