Access & Road Arrangement

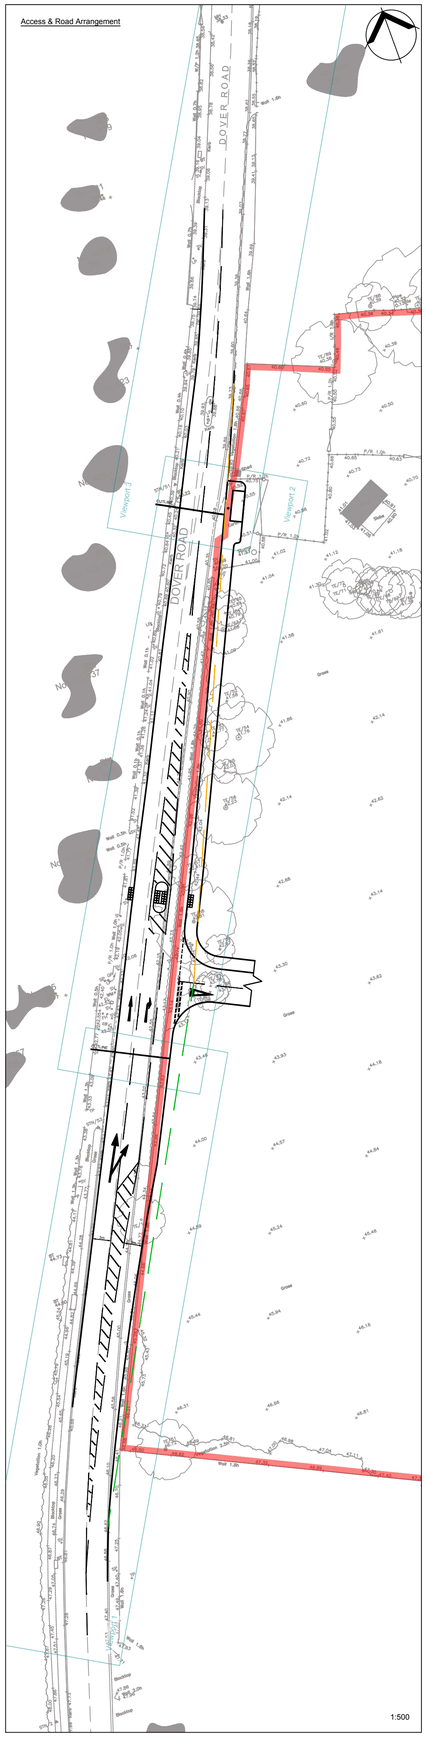

Viewport 1

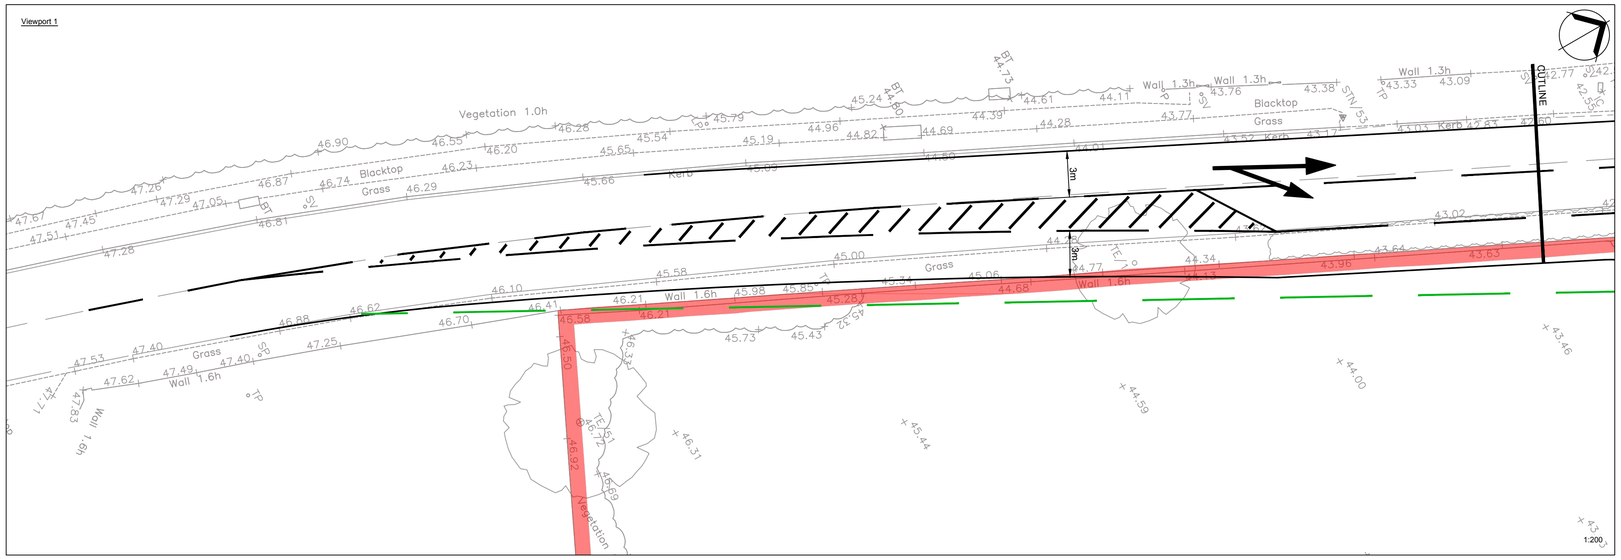

Viewport 2

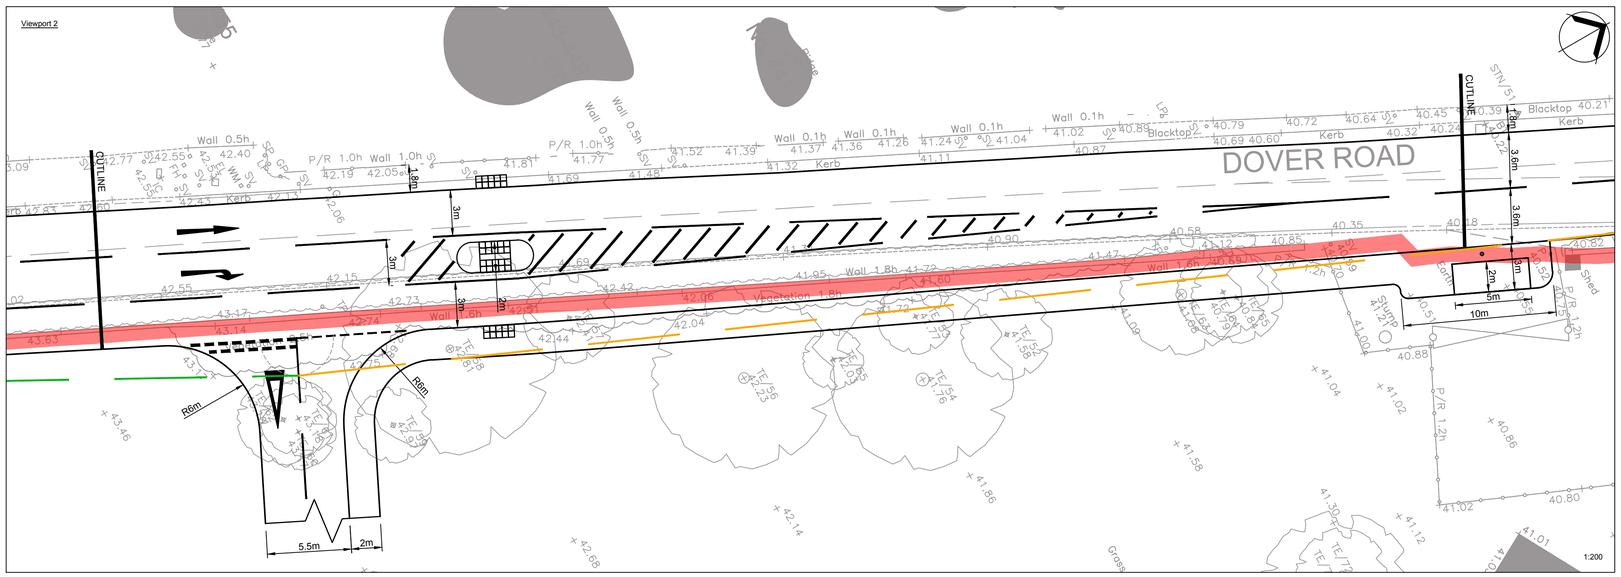

Viewport 3

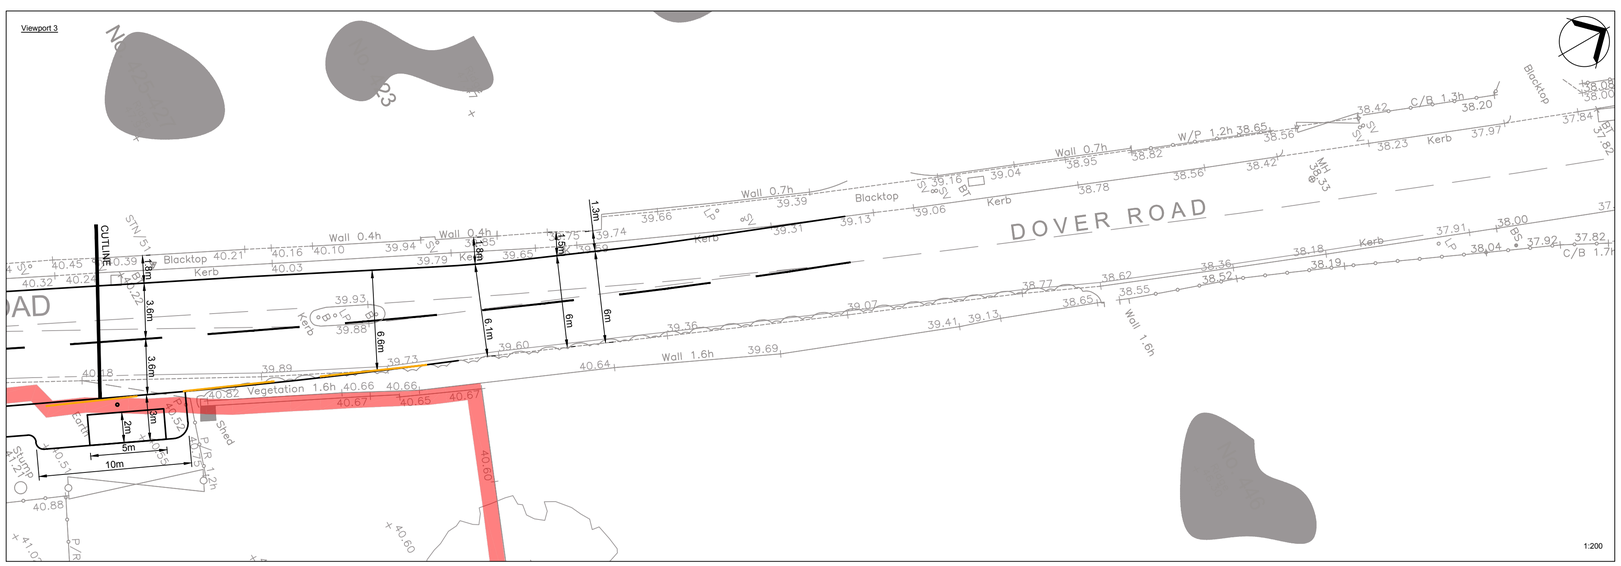

Notes:

1.This drawing is based upon drawing number 2016-124/Topo_01_2D supplied by Gladman and Iceni Projects Ltd. shall not be liable for any inaccuracies or deficiencies.

2.This drawing is based upon drawing number 2016-124 101 supplied by Gladman and Iceni Projects Ltd. shall not be liable for any inaccuracies or deficiencies.

Key;

- 2.4m x 90m Visibility Splay South (DMRB)
- 2.4m x 98m Visibility Splay North
- Indicative Site Boundary

Rev	Date	Amendments	Drawn	Chk	App
D	30/11/17	Bus Stop & Kerb Realignment	TG	RA	FP
C	16/11/17	Kerb Realigned	TG	EF	FP
B	11/10/17	Revised Northern Vis. Splay	NM	EF	FP
A	17/07/17	Changed Drawing Layout & Road/Footway Realigned	TG	EF	FP

Iceni Projects
Flitcroft House
114-116 Charing Cross Road
London, WC2H 0JR

T 020 3640 8508
F 020 3435 4228
mail@iceniprojects.com

Client

Gladman Developments

Project

Dover Road, Walmer, Kent

Title

Potential Access Arrangement Option

Including Bus Stop Location

Drawn By	Checked By	Approved By
TG	RA 17/07/2017	FP 17/07/2017

Scale @ A1	Date
As Shown	17/07/2017

Project No.	Drawing No.	Rev.
16-T129	06	D

Iceni Projects accept no responsibility for any unauthorised amendments to this drawing. Only figured dimensions are to be worked to.