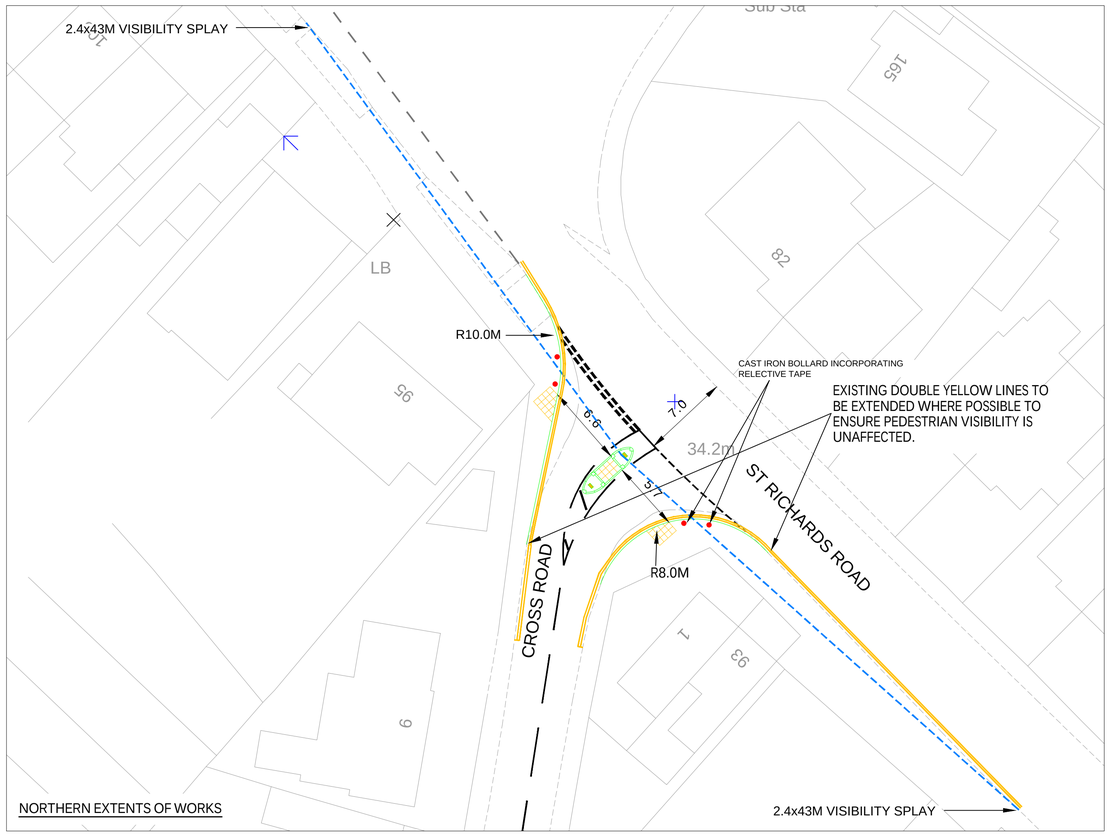

NORTHERN EXTENTS OF WORKS

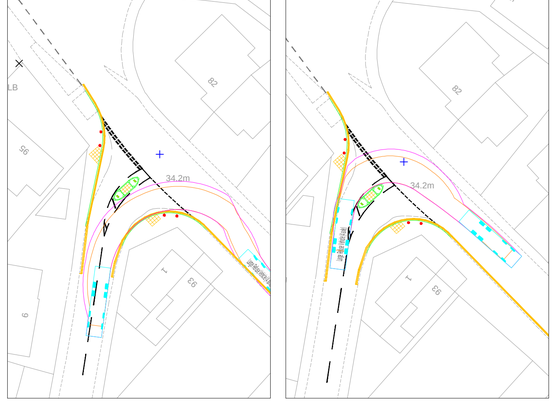

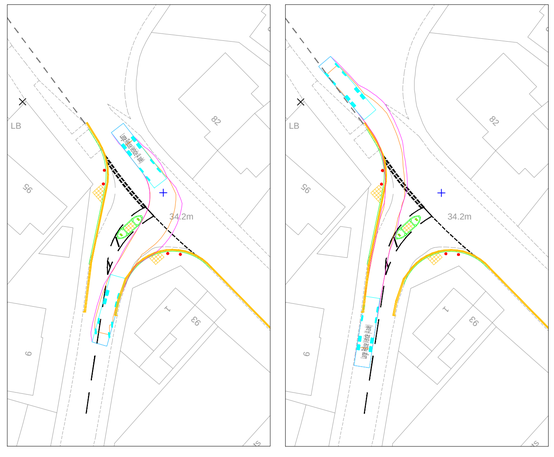

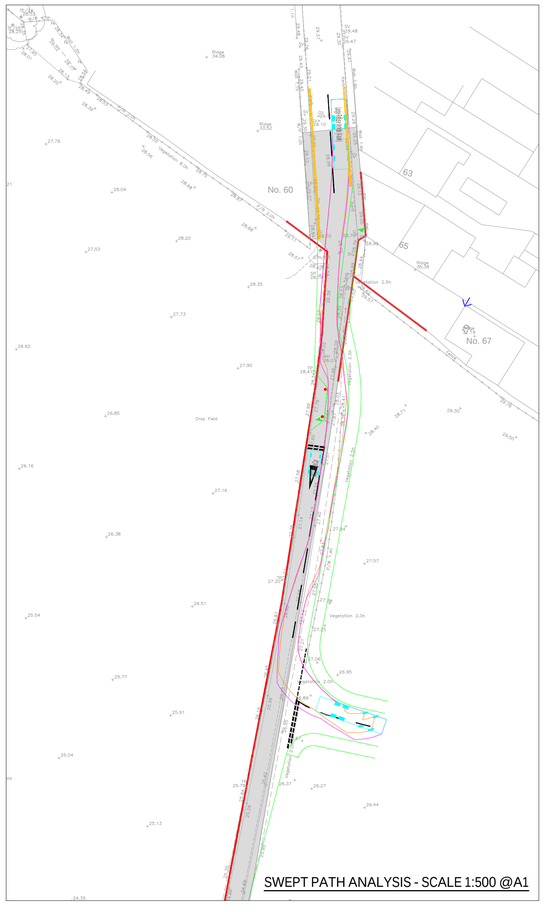

SWEPT PATH ANALYSIS - SCALE 1:500 @A1

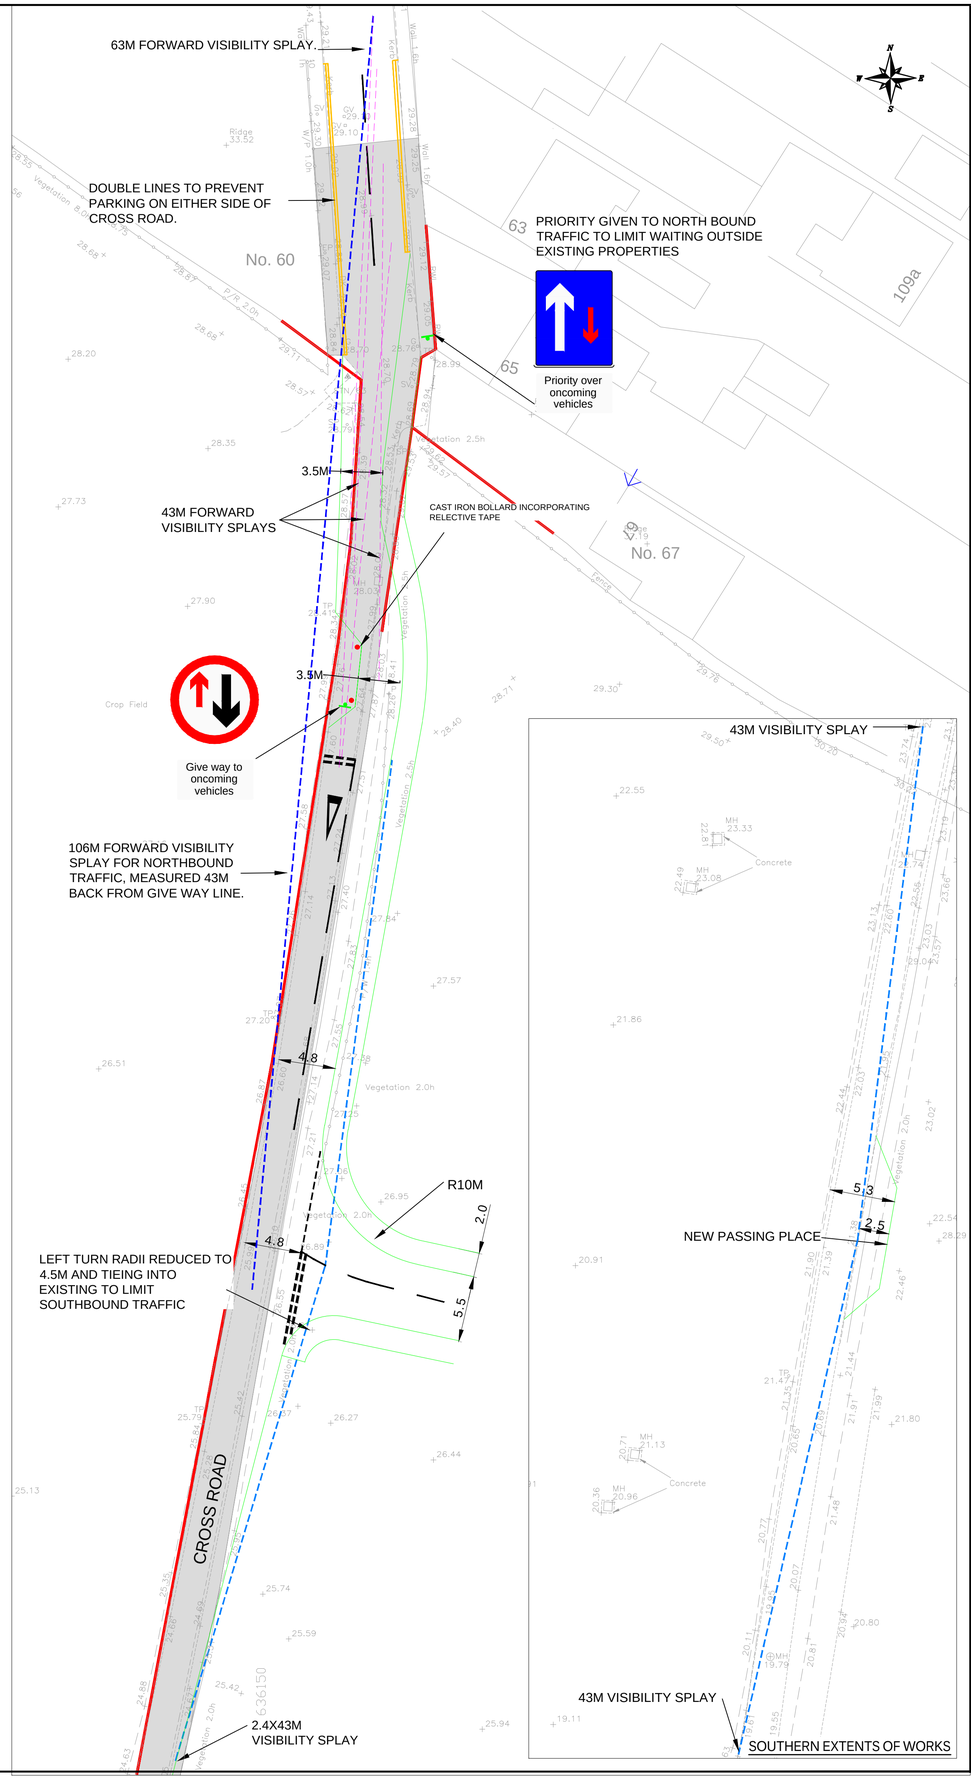

NOTES

THIS IS NOT A CONSTRUCTION DRAWING AND IS FOR INDICATIVE PURPOSES ONLY. THE DRAWING WILL BE SUBJECT TO CHANGE FOLLOWING LOCAL AUTHORITY REVIEW AND CONFIRMATION OF PUBLIC HIGHWAY AND THIRD PARTY LAND BOUNDARIES.

- INDICATIVE SITE BOUNDARY
- DENOTES NEW KERBS
- EXISTING ADOPTED HIGHWAY

ADOPTION BOUNDARY

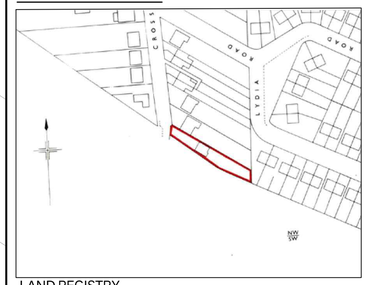

LAND REGISTRY

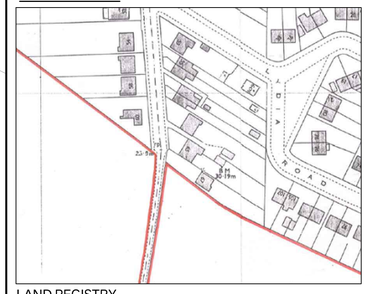

LAND REGISTRY

REV	DETAILS	DRAWN	CHECKED	DATE
-	-	-	-	-

CLIENT: GLADMAN

PROJECT: CROSS ROAD, DEAL

DRAWING TITLE: PROPOSED ACCESS ARRANGEMENT

SCALES: 1:250 @ A1

DRAWN:	CHECKED:	DATE:
MC	MC	FEB 19

Croft Transport Planning & Design
Hill Quays
9 Jordan Street
Manchester
M15 4PY

Email: info@croftts.co.uk
Tel: 0161 667 3746
Web: www.croftts.co.uk

DRAWING NUMBER: 2243-F02

REVISION: I

CROFT

Z:\projects\2243 Cross Road, Deal\CAD\Croft Drawings\2243-F02 REV I.dwg