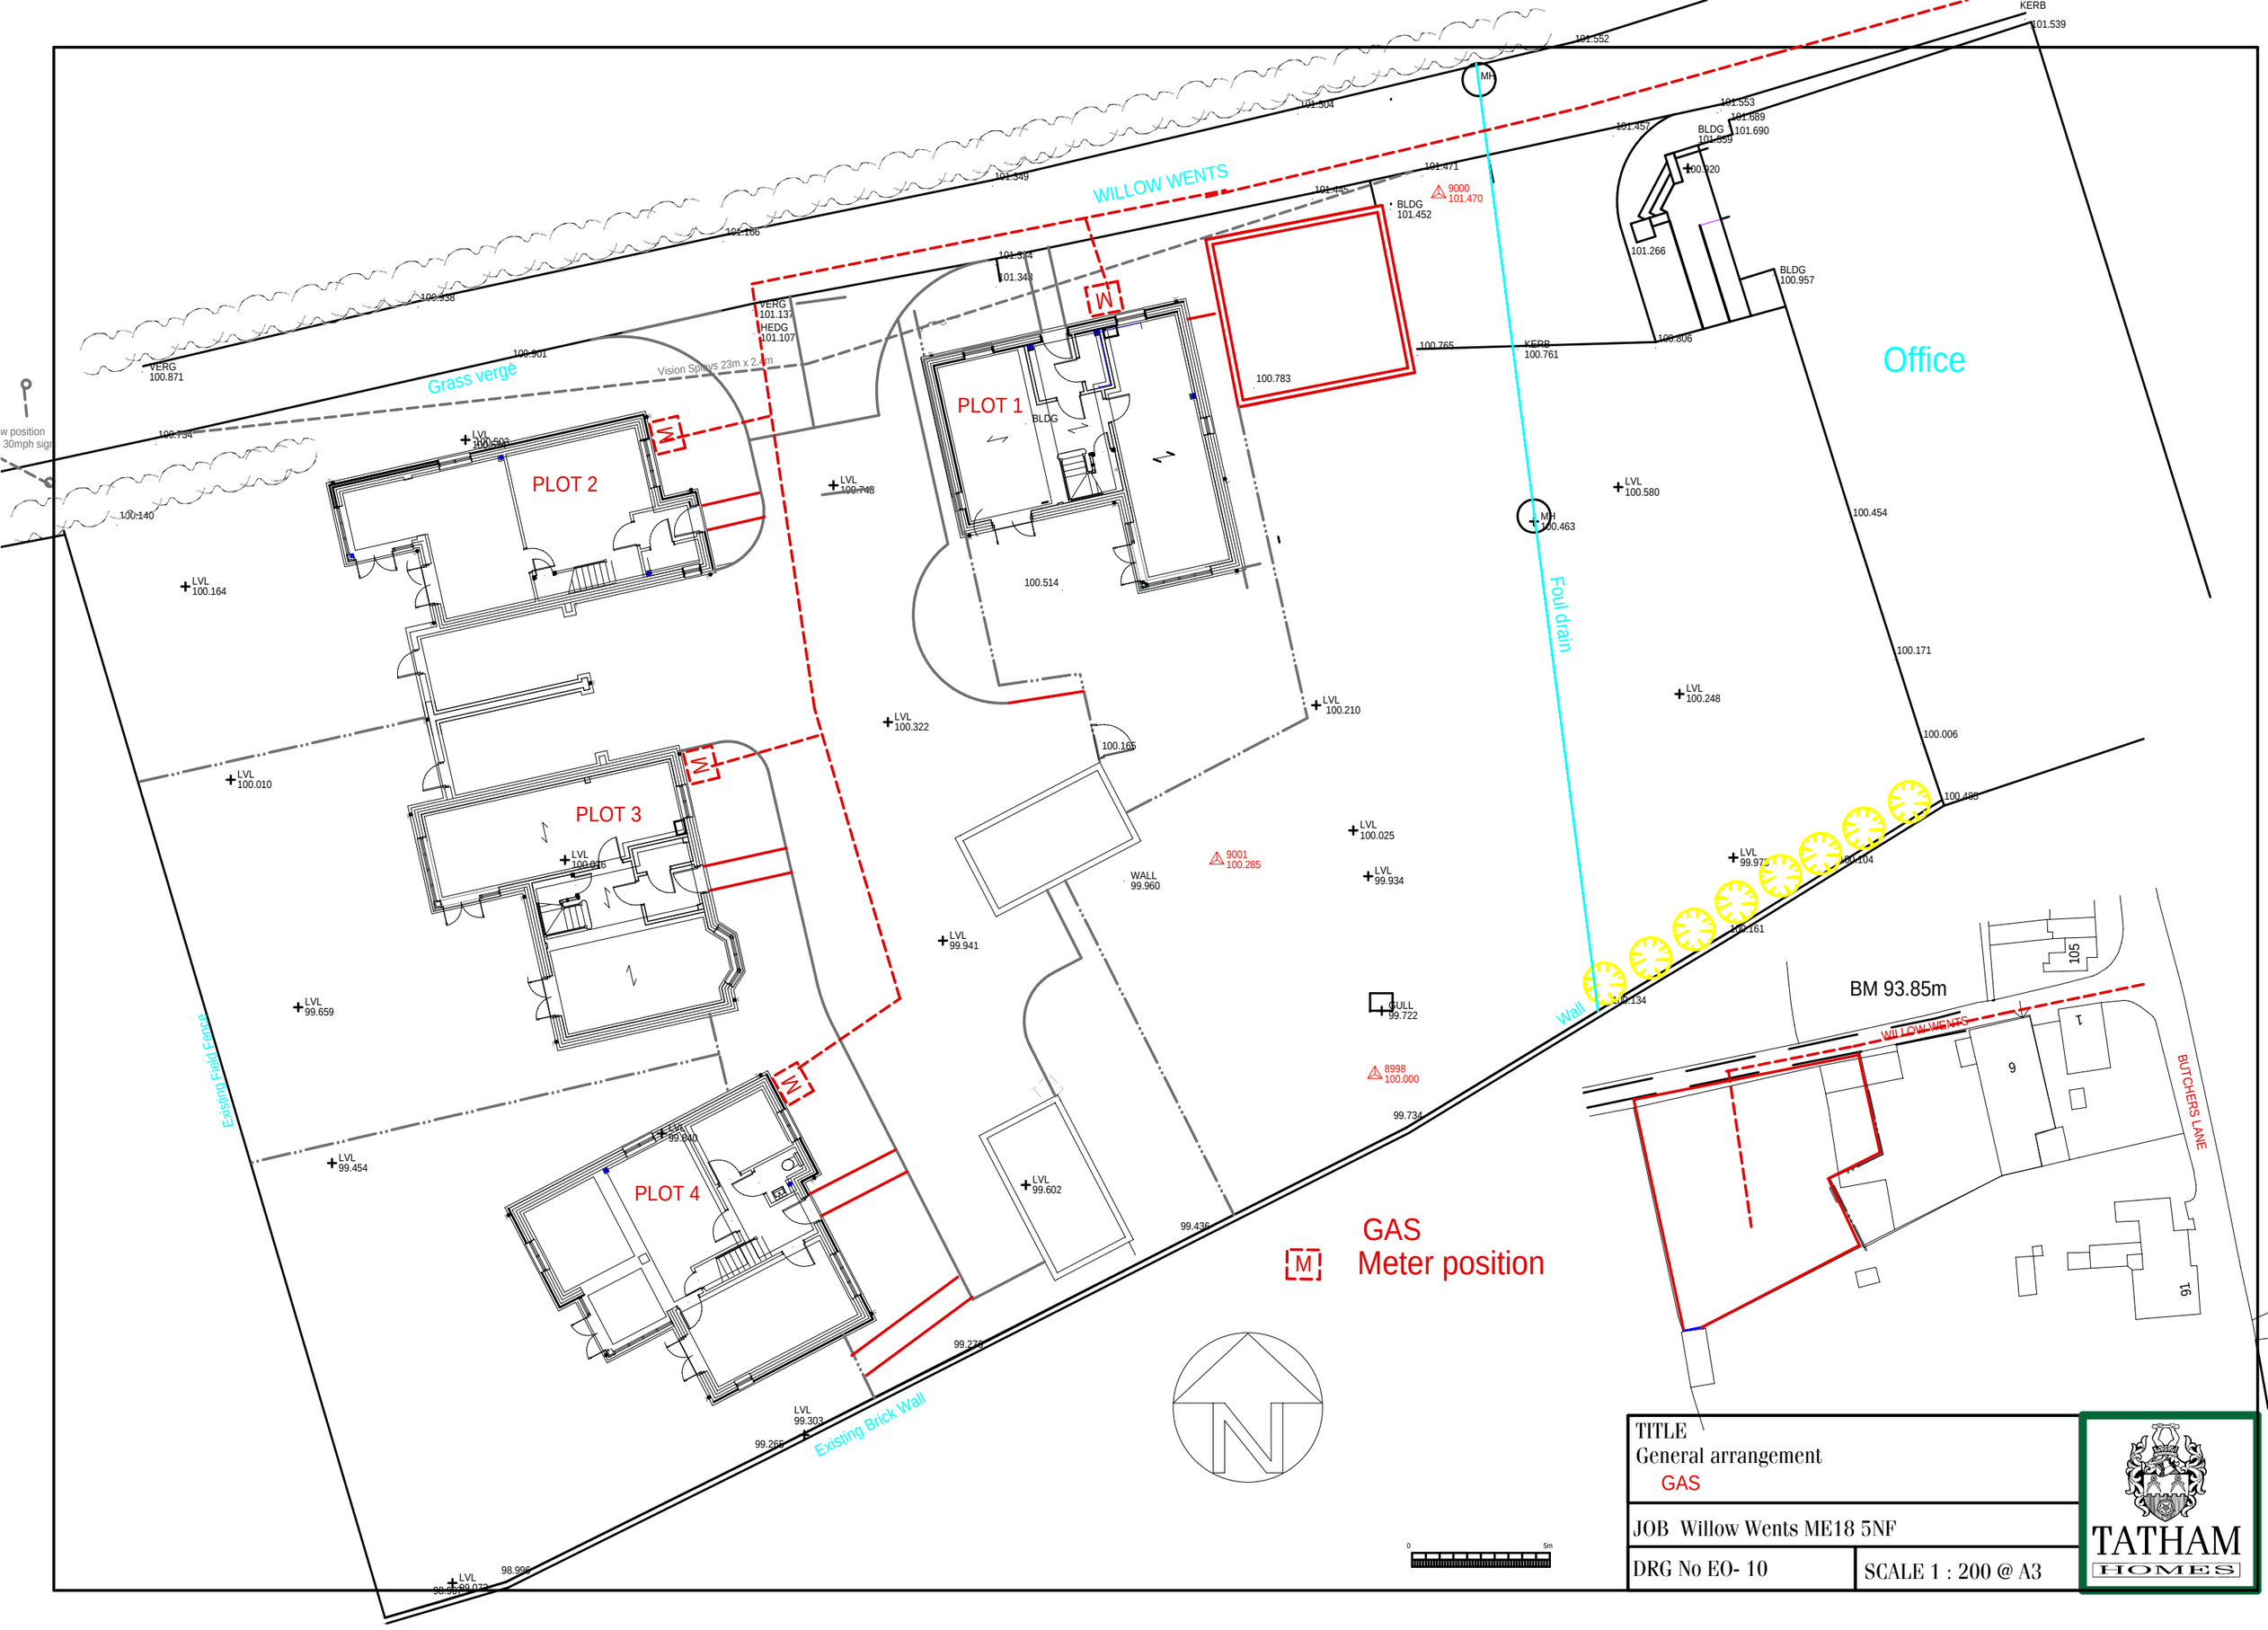

TITLE
General arrangement
GAS

JOB Willow Wents ME18 5NF

DRG No EO- 10

SCALE 1 : 200 @ A3

TATHAM HOMES