SECTION A-A

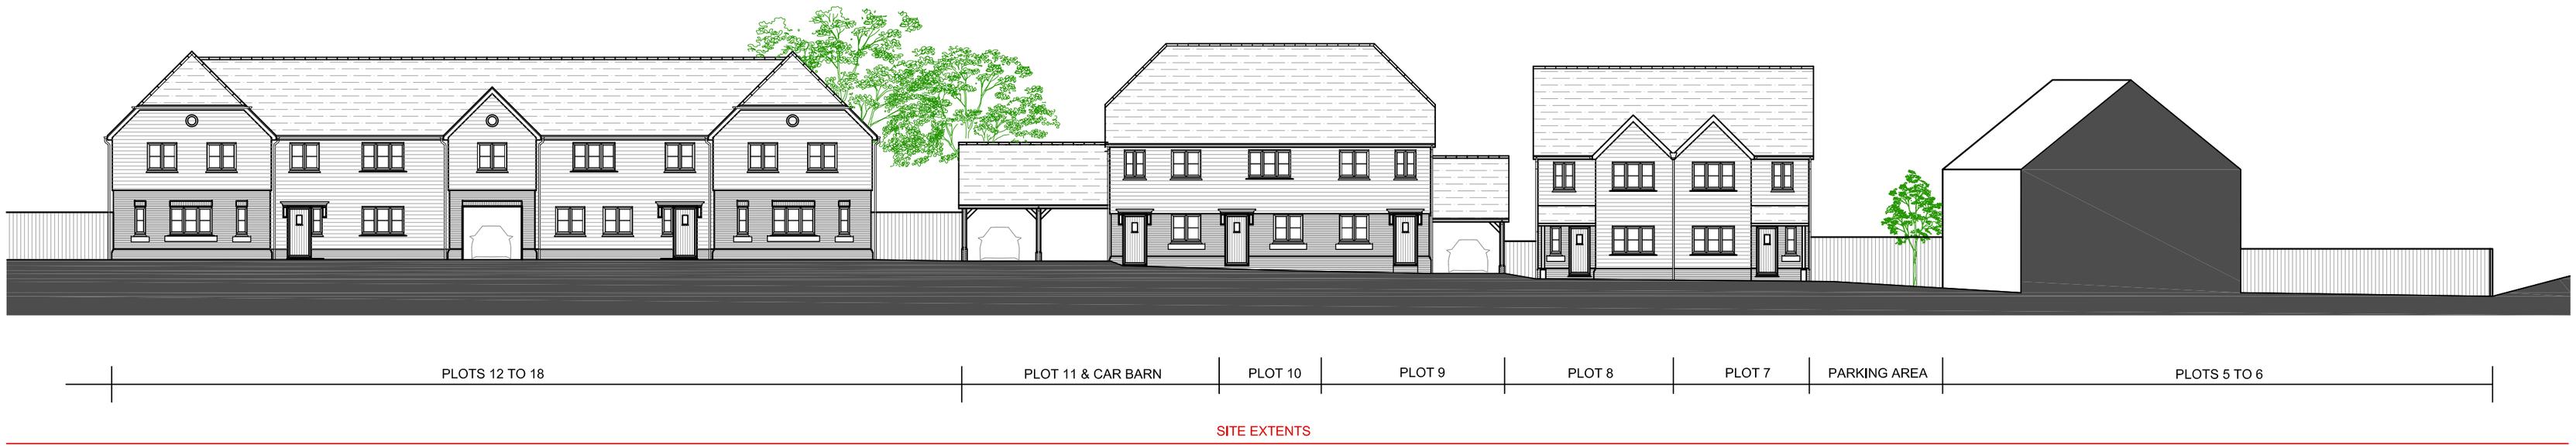

SECTION B-B

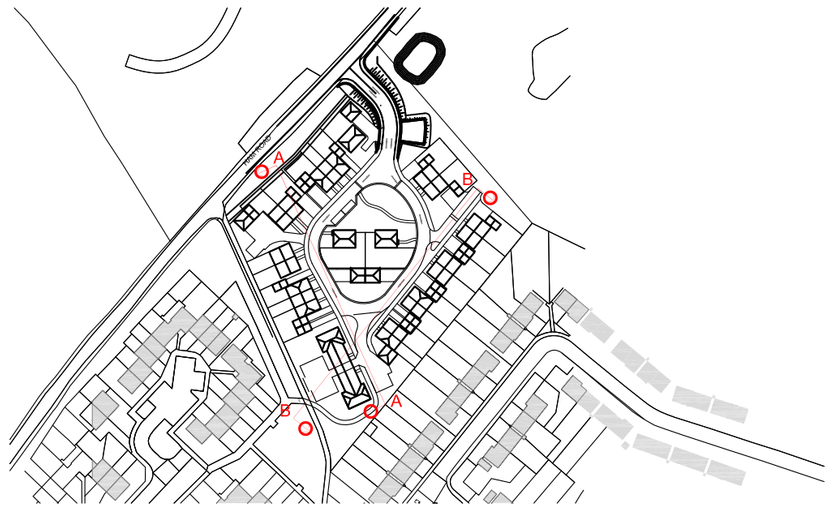

LOCATION PLAN AT 1:2500

rev	reason	date

notes

2 0 2 4 6 8 10

Metres (1:200)

client

GBH WHELER WILL TRUST

dha urban design & development masterplanning

project

LAND OFF HAM ROAD,
FAVERSHAM, KENT

Eclipse House, Eclipse Park. Sittingbourne Road
Maidstone, Kent. ME14 3EN
t: 01622 776226 f: 01622 776227
e: info@dhaplanning.co.uk w: www.dhaplanning.co.uk

title

PROPOSED SITE SECTIONS

No reproduction by any method of any part of this document is permitted without the consent of the copyright holders.
Produced for Town and Country planning purposes only.
O.S Licence Number: AL54535X

drwg	rev	scale	date	
DHA/10622/23	-	1:200	MAY 2016	CAD Reference: 10622- Site Sections

A2