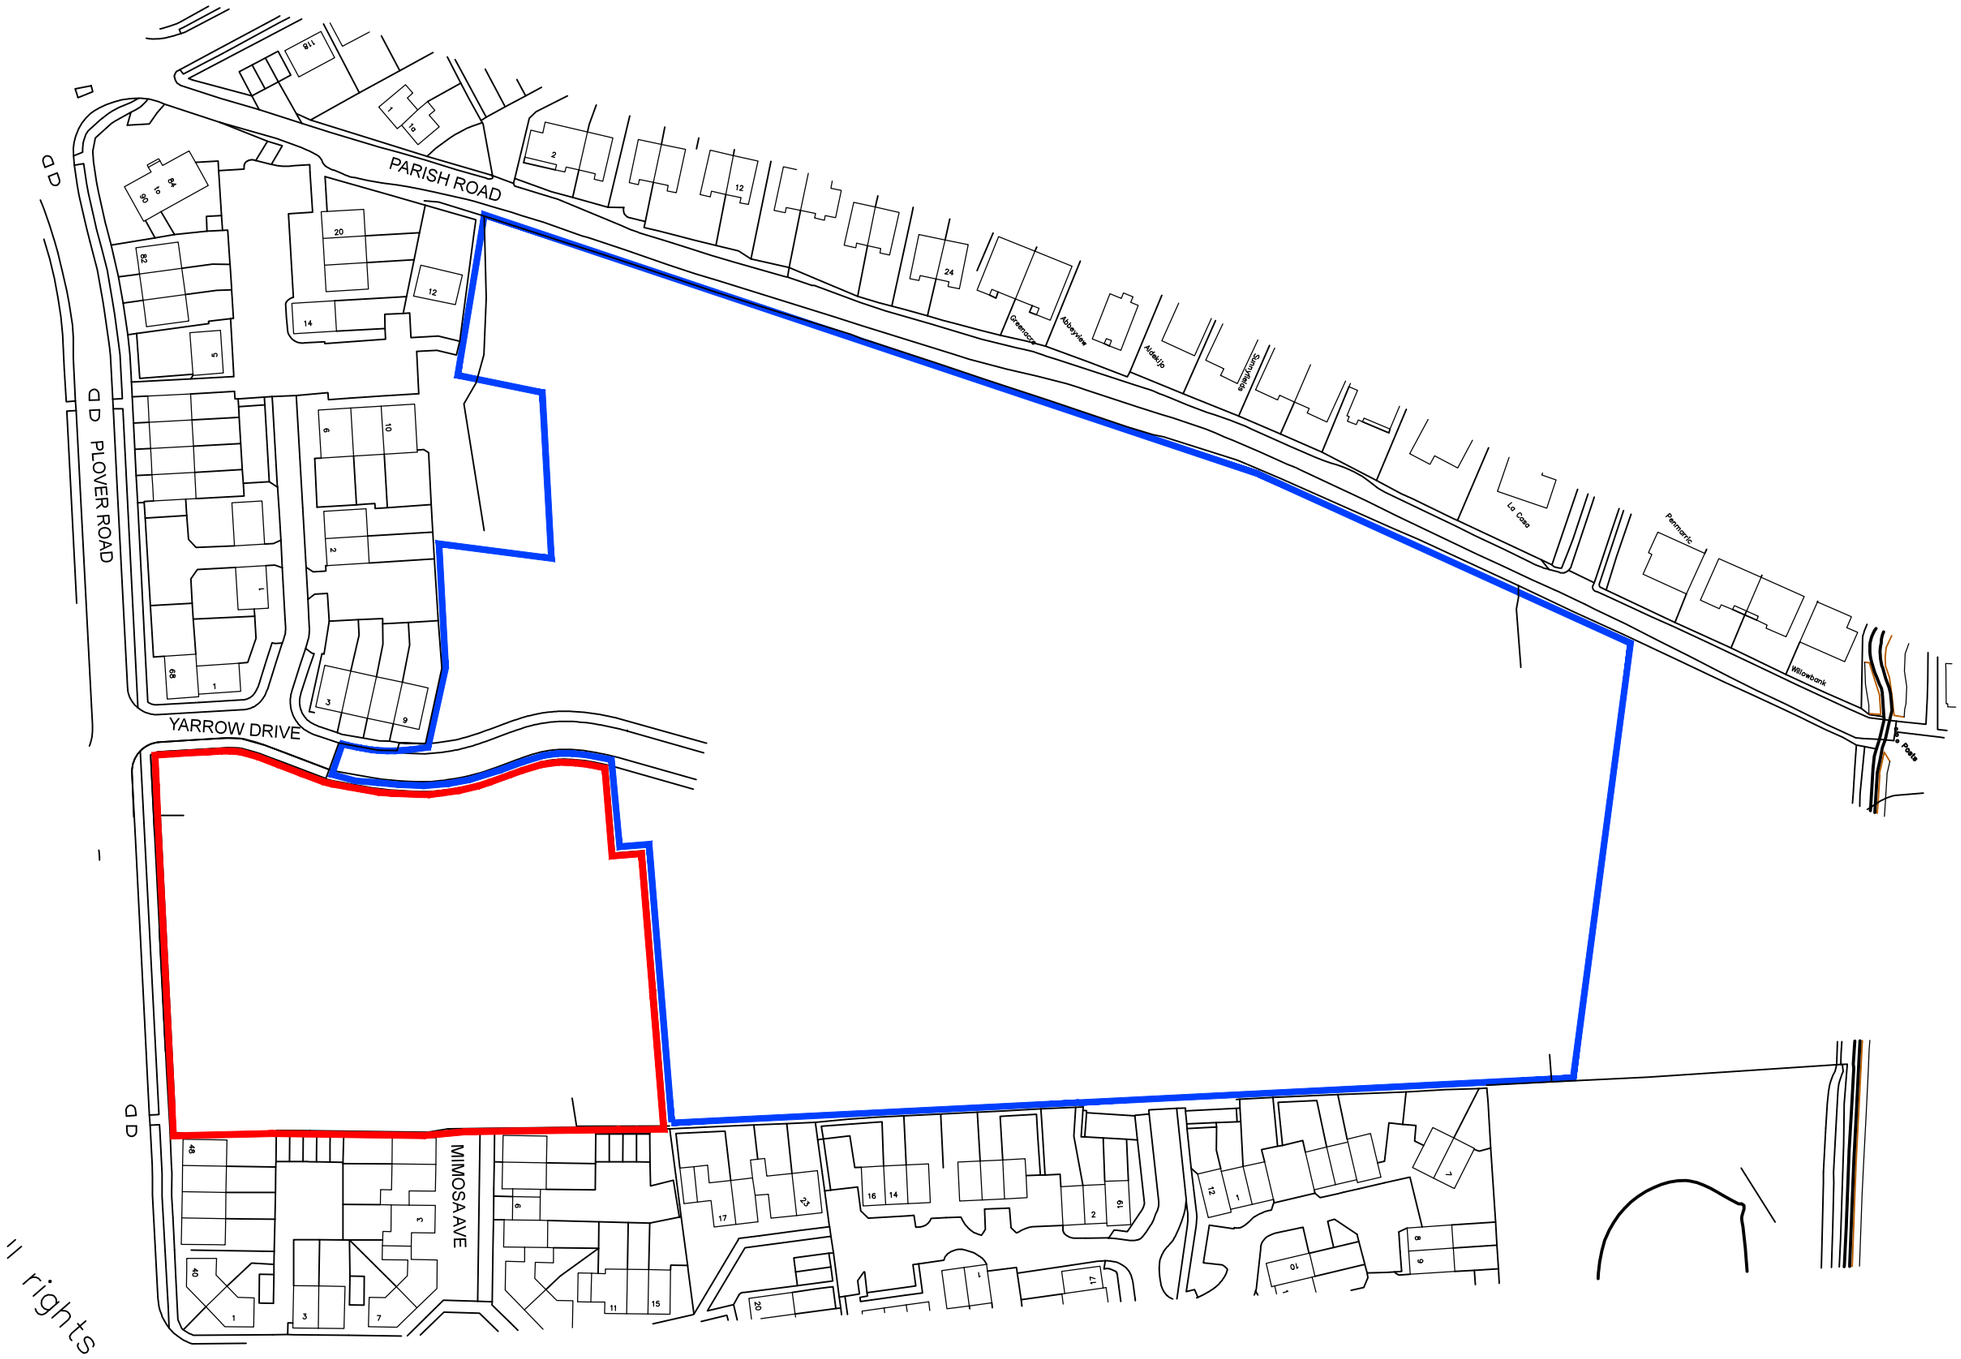

0 10 20 30 40 50 60 70 80 90 100m

project title	drawing title		
Proposed Residential Development Plover Road, Minster Isle of Sheppey	Location Plan		
	scale 1:1250 @ A3	drawing number	revision
	date May 2017	2279B-01	

design bdb

Church Barn, Milton Manor Farm, Ashford Road, Canterbury, Kent. CT4 7PP
t: 01227 456699 www: bdb-design.co.uk