

DRAWINGS

A2


Junction Geometry
Scale 1:200

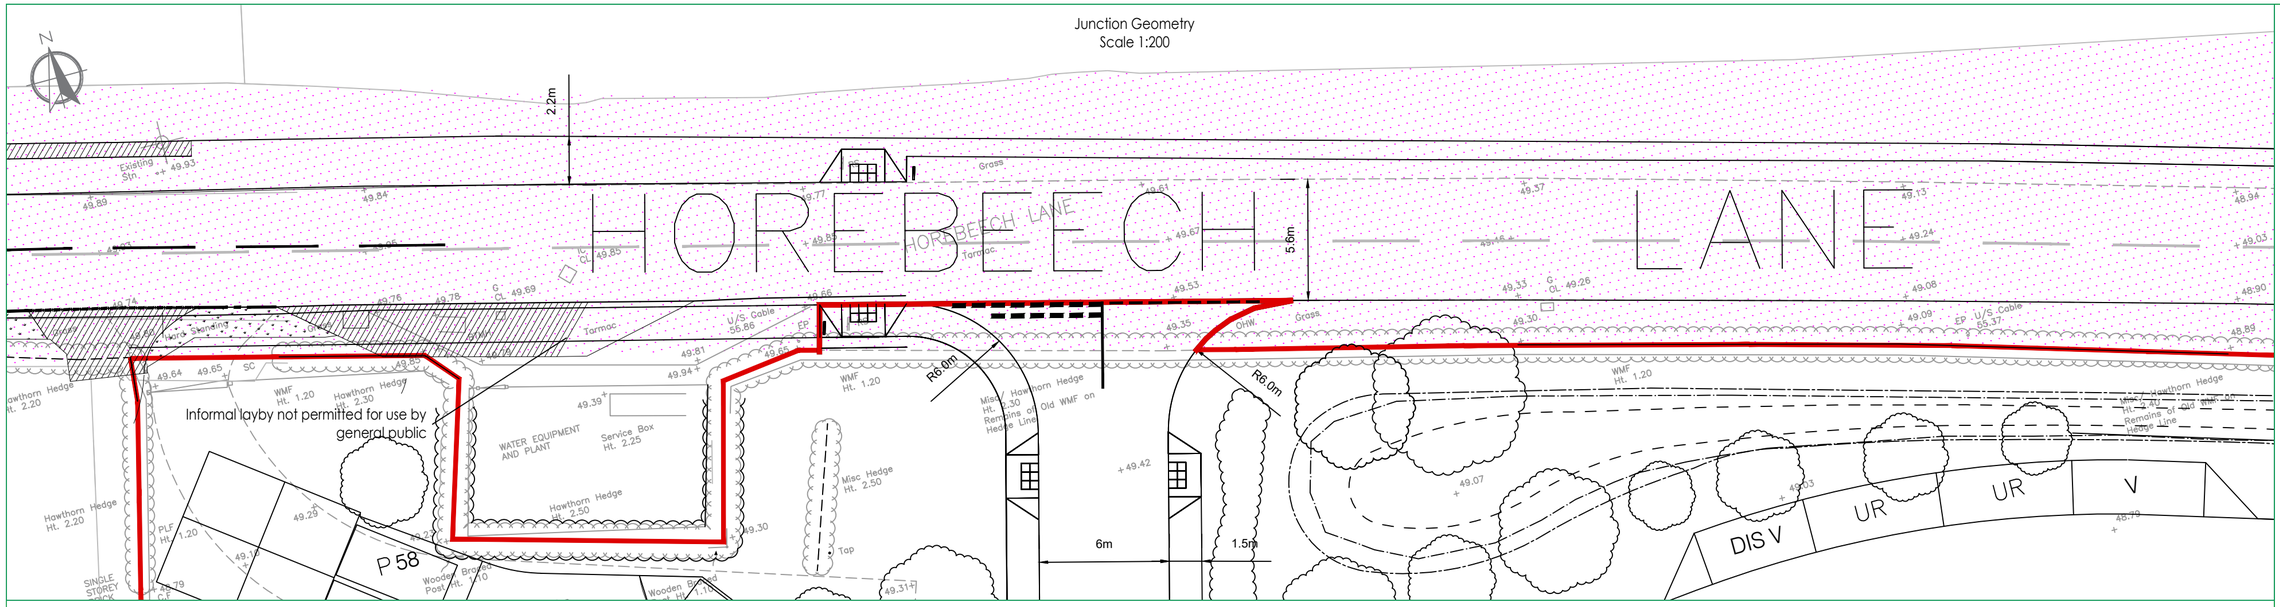

Visibility Splay
Scale 1:500

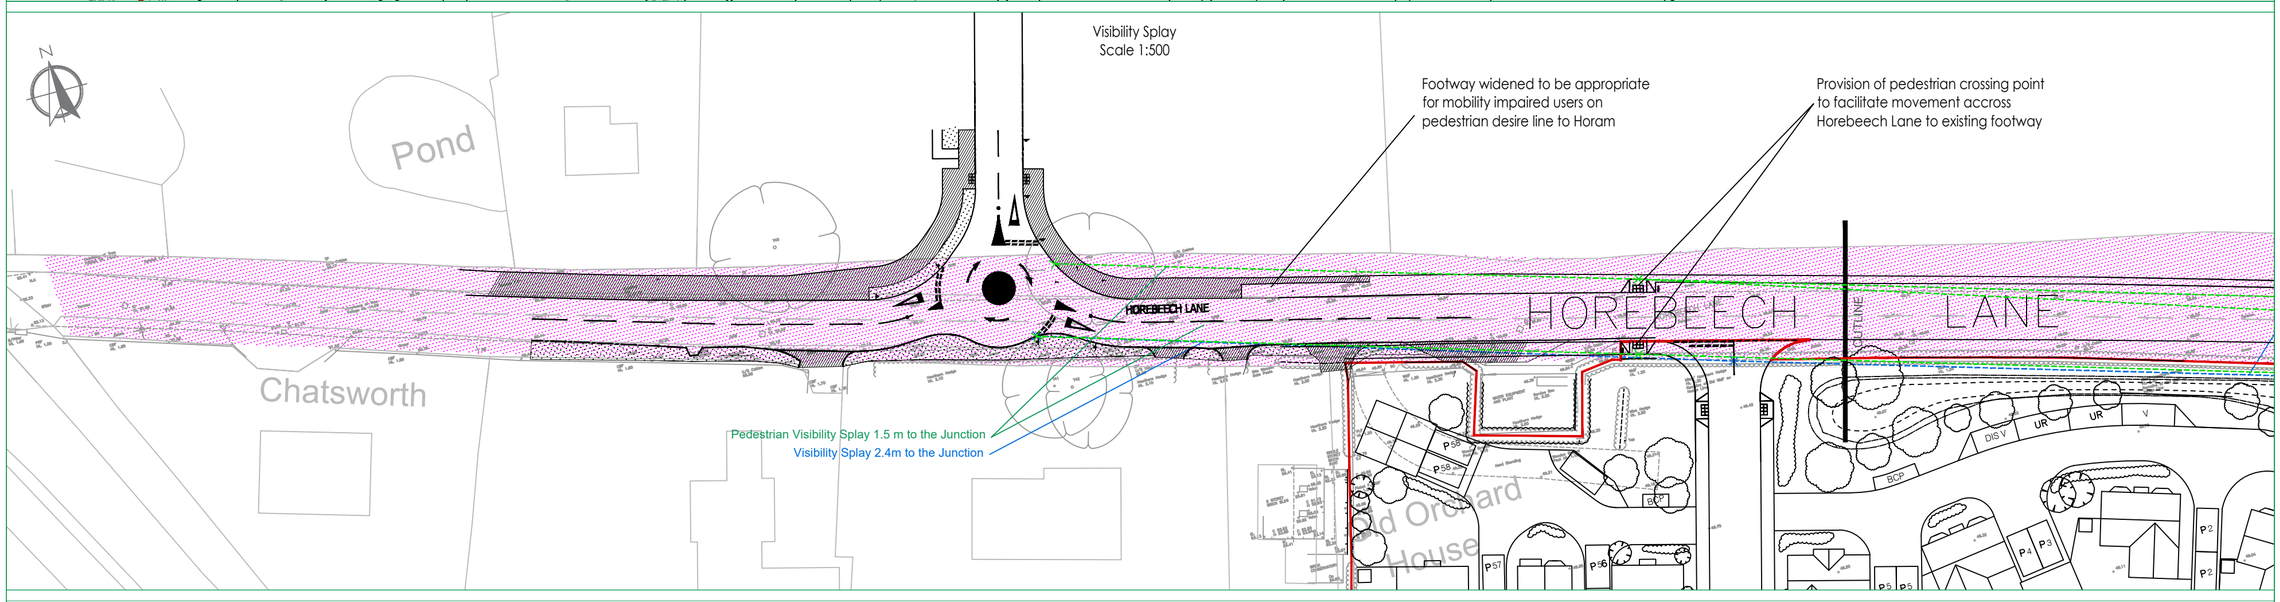

Visibility Splay
Scale 1:500

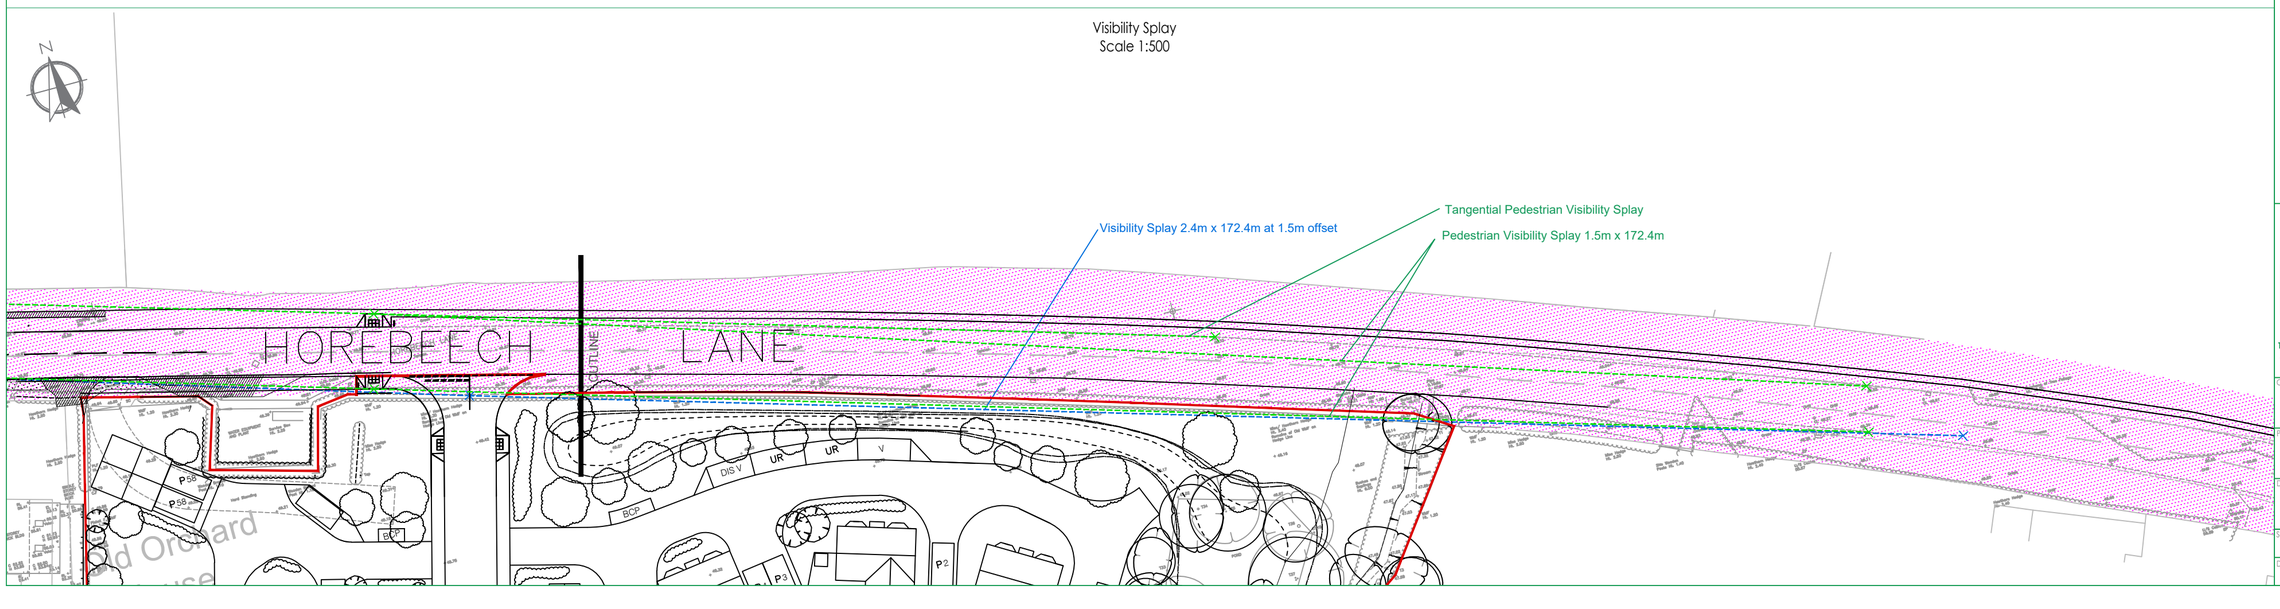

-LEGEND-

- Site Boundary
- Visibility Splays
- Highway Boundary
- Existing Road Markings
- Pedestrian Visibility Splays

This map is based on or reproduced from Ordnance Survey material with the permission of Ordnance Survey on behalf of the controller of Her Majesty's Stationary Office (c) Crown Copyright. Licence Number: AL100037123
This drawing is based upon Ordnance Survey mapping - RGP accept no liability for any inaccuracies with the data.

rgp
Transport Planning and Infrastructure Design Consultants
Shackleford Suite, Mill Pool House, Mill Lane, Godalming, GU7 1EY
Tel: 01483 861681 Fax: 01483 861682
www.rgp.co.uk

Client: Chailey Homes

Project: Horebeech Lane. Horam

Drawing Title: Proposed Access Arrangement and Visibility Splays

Scale	Drawn By	Checked By	Approved By
Varies @ A2	SMO	ALB	PMR

Date	Drawing No.	Rev.
August 2018	2017/3547/101	-

A2

HOREBEECH LANE


-LEGEND-

- Site Boundary
- Highway Boundary
- Existing Road Markings



DB32 Private Car

Overall Length	4.223m
Overall Width	1.715m
Overall Body Height	1.392m
Min Body Ground Clearance	0.233m
Max Track Width	1.629m
Lock to lock time	4.00s
Kerb to Kerb Turning Radius	5.780m

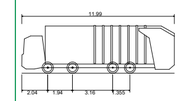

Vulture 3025(N) Scania P94GB 8x4 NB300 Chassis

Overall Length	11.990m
Overall Width	2.500m
Overall Body Height	3.749m
Min Body Ground Clearance	0.302m
Track Width	2.496m
Lock to lock time	4.00s
Wall to Wall Turning Radius	10.800m

This map is based on or reproduced from Ordnance Survey material with the permission of Ordnance Survey on behalf of the controller of Her Majesty's Stationary Office (c) Crown Copyright. Licence Number: AL100037123
This drawing is based upon Ordnance Survey mapping - RGP accept no liability for any inaccuracies with the data.

rgp
Transport Planning and Infrastructure Design Consultants
Shackleford Suite, Mill Pool House, Mill Lane, Godalming, GU7 1EY
Tel: 01483 861681 Fax: 01483 861682
www.rgp.co.uk

Client: Chailey Homes

Project: Horebeech Lane. Horam

Drawing title: Refuse and Car Passing Swept Path Analysis

Scale	Drawn By	Checked By	Approved By
1:500	SMO	ALB	PMR

Date	Drawing No	Rev.
August 2018	2017/3547/102	-

A2

HOREBEECH LANE

Kingswear House

Old Orchard House

Visibility Splay 2.4m to Junction

Visibility Splay 2.4m to Junction

Visibility Splay 2.4m x 25.0m

Visibility Splay 2.4m x 25.0m

Visibility Splay 2.4m x 25.0m

Visibility Splay 2.4m x 25.0m

Visibility Splay 2.4m x 25.0m

Visibility Splay 2.4m x 25.0m

Rumble Strip

6m

6.0m

1.5m

5.0m

6.0m

6m

6.0m

public right of way

public pedestrian & cycle path

-LEGEND-

Site Boundary

Highway Boundary

Existing Road Markings

DB32 Private Car

Overall Length	4.223m
Overall Width	1.715m
Overall Body Height	1.392m
Min Body Ground Clearance	0.233m
Max Track Width	1.629m
Lock to lock time	4.00s
Kerb to Kerb Turning Radius	5.780m

Vulture 3025(N) Scania P94GB 8x4 NB300 Chassis

Overall Length	11.990m
Overall Width	2.500m
Overall Body Height	3.749m
Min Body Ground Clearance	0.302m
Track Width	2.490m
Lock to lock time	4.00s
Wall to Wall Turning Radius	10.800m

This map is based on or reproduced from Ordnance Survey material with the permission of Ordnance Survey on behalf of the controller of Her Majesty's Stationary Office (c) Crown Copyright. Licence Number: AL100037123
This drawing is based upon Ordnance Survey mapping - RGP accept no liability for any inaccuracies with the data.

rgp
Transport Planning and Infrastructure Design Consultants
Shackleford Suite, Mill Pool House, Mill Lane, Godalming, GU7 1EY
Tel: 01483 861681 Fax: 01483 861682 www.rgp.co.uk

Client: Chailey Homes

Project: Horebeech Lane, Horam

Drawing Title: Swept Path Analysis
Refuse Turning and Parking Spaces

Scale	Drawn By	Checked By	Approved By
1:500	SMO	ALB	PMR

Date	Drawing No.	Rev.
August 2018	2017/3547/103	-