

A2


Concurrent Car Movements
Scale 1:200

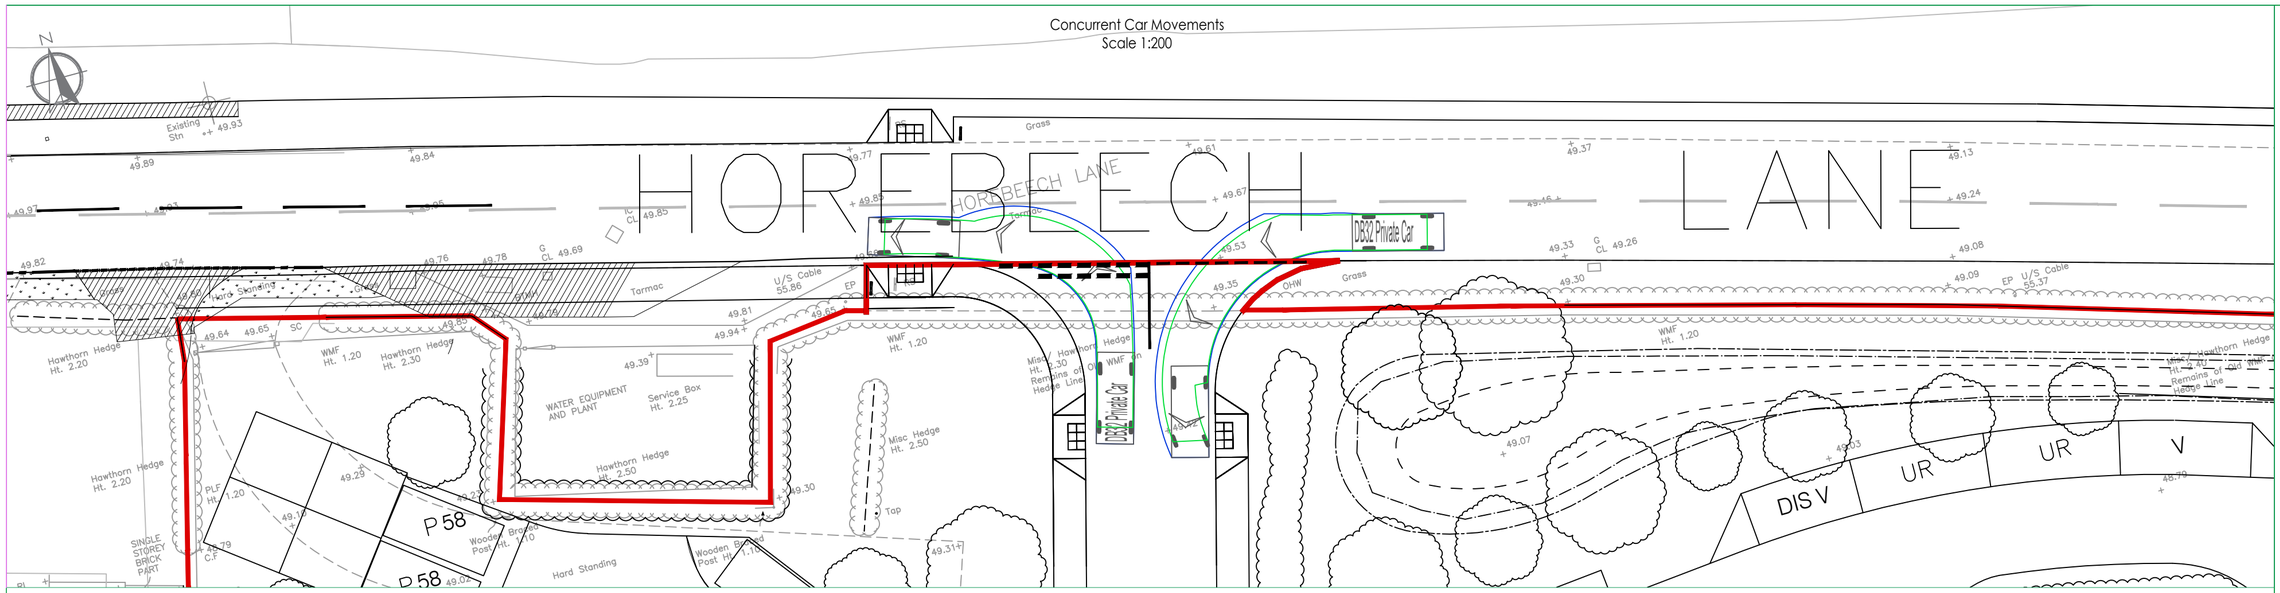

Refuse Egress
Scale 1:500

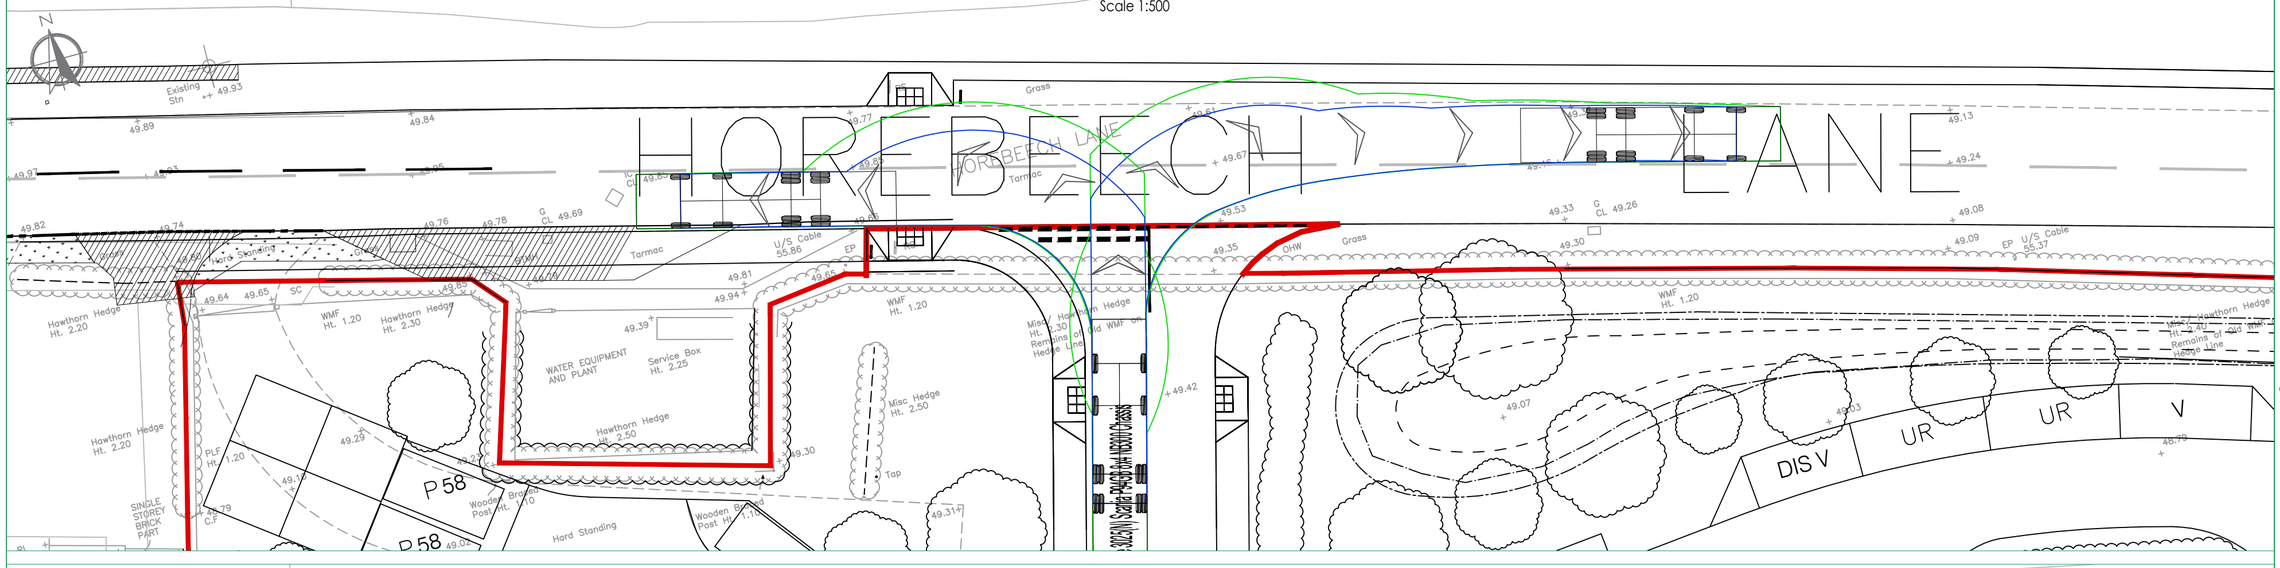

Refuse Access
Scale 1:200

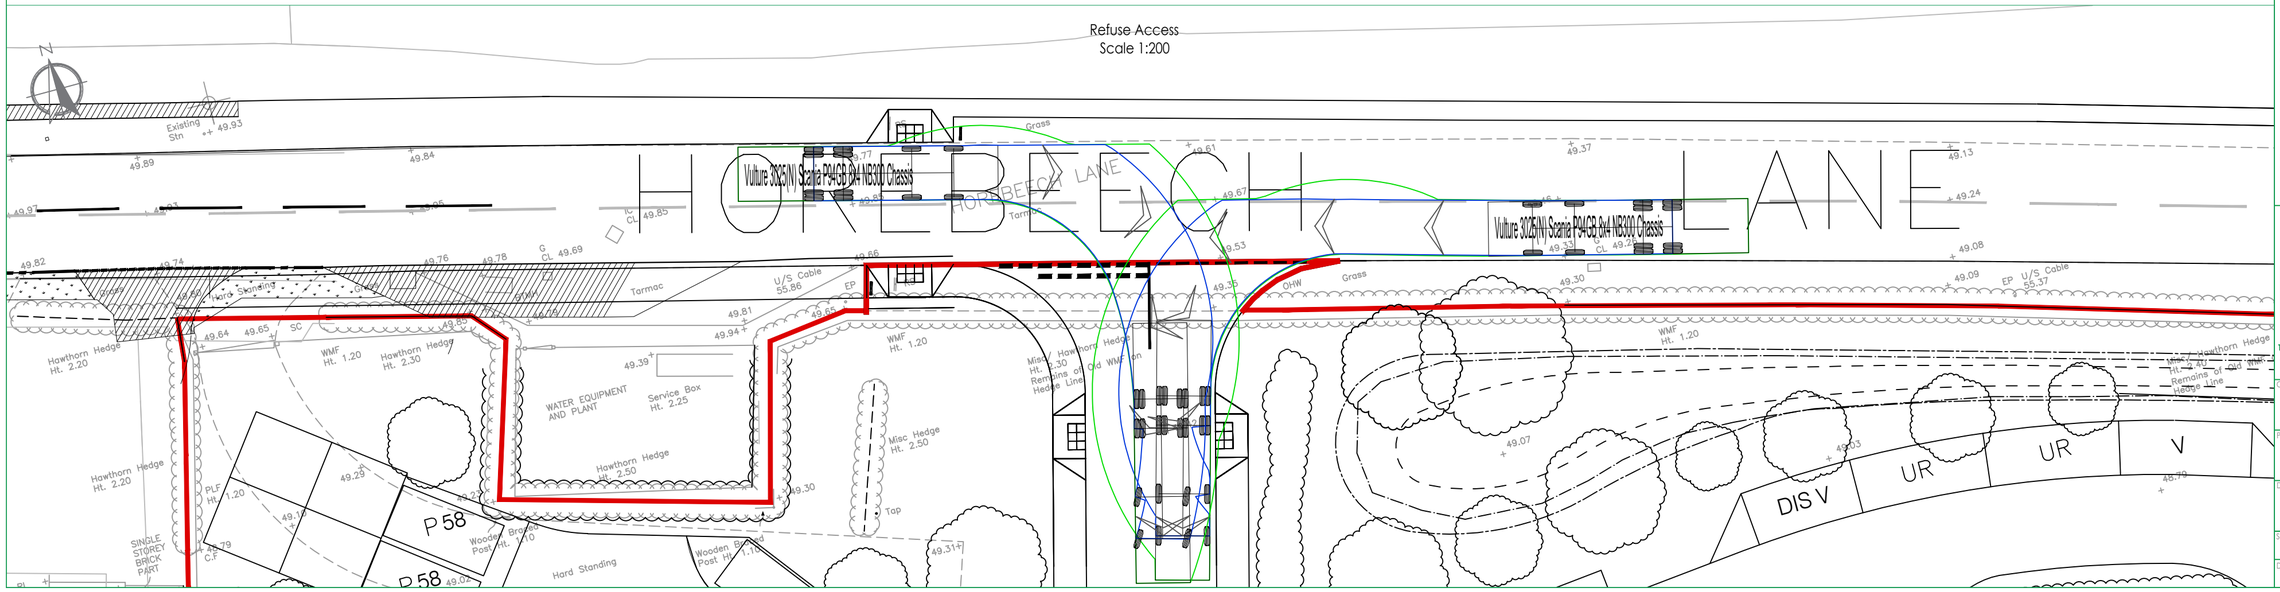


-LEGEND-

- Site Boundary
- Existing Road Markings



DB32 Private Car

Overall Length	4.223m
Overall Width	1.715m
Overall Body Height	1.392m
Min Body Ground Clearance	0.233m
Max Track Width	1.629m
Lock to lock time	4.00s
Kerb to Kerb Turning Radius	5.780m

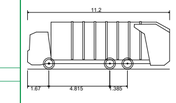

Phoenix 2 Duo (P2-15W with Elite 6x4 chassis)

Overall Length	11.200m
Overall Width	2.530m
Overall Body Height	3.751m
Min Body Ground Clearance	0.304m
Track Width	2.500m
Lock to lock time	4.00s
Kerb to Kerb Turning Radius	9.500m

This map is based on or reproduced from Ordnance Survey material with the permission of Ordnance Survey on behalf of the controller of Her Majesty's Stationary Office (c) Crown Copyright. Licence Number: AL100037123
This drawing is based upon Ordnance Survey mapping - RGP accept no liability for any inaccuracies with the data.

rgp
Transport Planning and Infrastructure Design Consultants
Shackleford Suite, Mill Pool House, Mill Lane, Godalming, GU7 1EY
Tel: 01483 861681 Fax: 01483 861682
www.rgp.co.uk

Client: Chailey Homes

Project: Horebeech Lane, Horam

Drawing Title: Access Swept Path Analysis

Scale	Drawn By	Checked By	Approved By
1:200	SMO	ALB	PMR

Date	Drawing No.	Rev.
August 2018	2017/3547/104	-

A2

N

-LEGEND-

- Site Boundary
- Highway Boundary
- Existing Road Markings
- 2.4m x 63.5m DMRB Specification Visibility Splays

HOREBEECH LANE

6.9m

R10m

R10m

2.4m x 63.5m Visibility Splays

2.4m x 63.5m Visibility Splays

A267 Horam Road

LIMIT OF S278 WORKS

This map is based on or reproduced from Ordnance Survey material with the permission of Ordnance Survey on behalf of the controller of Her Majesty's Stationary Office (c) Crown Copyright. Licence Number: AL100037123
This drawing is based upon Ordnance Survey mapping - RGP accept no liability for any inaccuracies with the data.

Transport Planning and Infrastructure Design Consultants
Suite 2, West Barn, Norton Lane, Westergate, Chichester, PO20 3AF
Tel: 01243 210 418
www.rgp.co.uk

Client
Chailey Homes

Project
Horebeech Lane. Horam

Drawing Title
A267 / Horebeech Lane
Proposed Junction

Scale	Drawn By	Checked By	Approved By
1:250	SMO	ALB	PMR

Date	Drawing No.	Rev.
August 2018	2017/3547/105	-